F.A.I. RTE.	SECTION	COUNTY	TOTAL SHEETS	SHEET NO.
83	*	COOK	631	586
STA.		TO STA.		
FED. ROAD DIST. NO.		ILLINOIS	FED. AID PROJECT	
* (2425 & 2626) R-2			CONTRACT NO. 62111	

LEGEND

EXISTING PAVEMENT

TEMPORARY PAVEMENT

POROUS GRANULAR EMBANKMENT

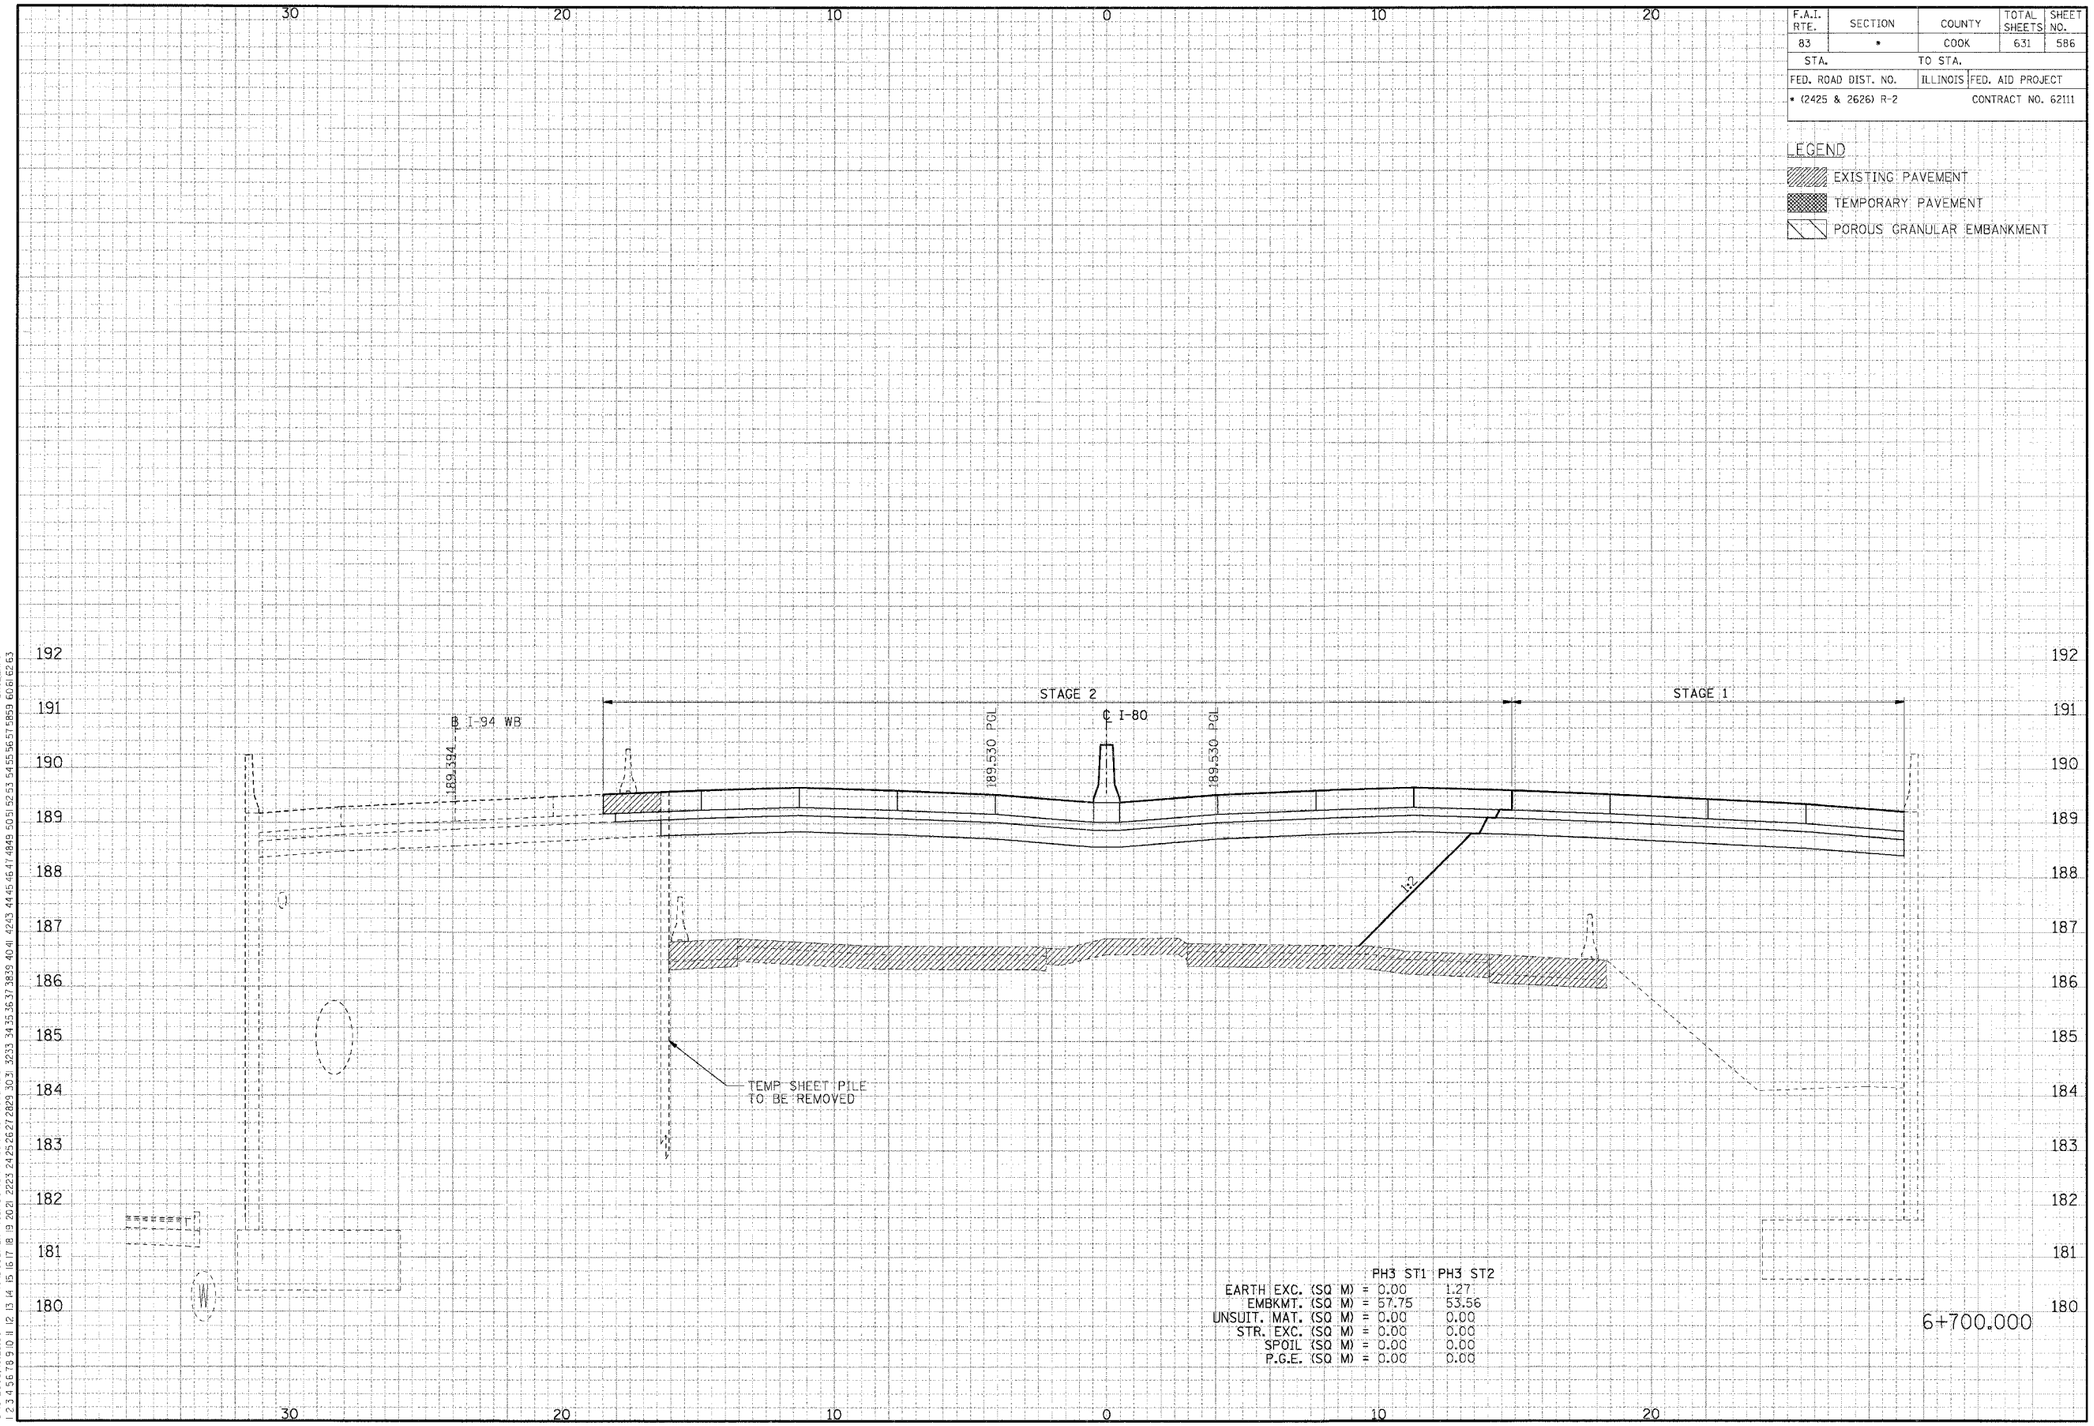

	PH3 ST1	PH3 ST2
EARTH EXC. (SQ M) =	0.00	1.27
EMBKMT. (SQ M) =	57.75	53.56
UNSUIT. MAT. (SQ M) =	0.00	0.00
STR. EXC. (SQ M) =	0.00	0.00
SPOIL (SQ M) =	0.00	0.00
P.G.E. (SQ M) =	0.00	0.00

CROSS-SECTIONS FOR I-80/94

FINAL SURVEY	BY	DATE
NOTE BOOK	SURVEYED	
NO.	PLOTTED	
	TEMPLATE	
	AREAS	
	AREAS CHECKED	

ORIGINAL SURVEY	BY	DATE
NOTE BOOK	SURVEYED	
NO.	PLOTTED	
	TEMPLATE	
	AREAS	
	AREAS CHECKED	

..\XR99002A.DGN, ..\XP17002A.DGN, ..\XP17003A.DGN, ..\XW17003A.DGN, ..\XW17003B.DGN, ..\XW17003C.DGN, ..\XW17003D.DGN, ..\XW17003E.DGN, ..\XW17003F.DGN, ..\XW17003G.DGN, ..\XW17003H.DGN, ..\XW17003J.DGN, ..\XW17003K.DGN, ..\XW17003L.DGN, ..\XW17003M.DGN, ..\XW17003N.DGN, ..\XW17003P.DGN, ..\XW17003Q.DGN, ..\XW17003R.DGN, ..\XW17003S.DGN, ..\XW17003T.DGN, ..\XW17003U.DGN, ..\XW17003V.DGN, ..\XW17003W.DGN, ..\XW17003X.DGN, ..\XW17003Y.DGN, ..\XW17003Z.DGN, ..\XW17004A.DGN, ..\XW17004B.DGN, ..\XW17004C.DGN, ..\XW17004D.DGN, ..\XW17004E.DGN, ..\XW17004F.DGN, ..\XW17004G.DGN, ..\XW17004H.DGN, ..\XW17004J.DGN, ..\XW17004K.DGN, ..\XW17004L.DGN, ..\XW17004M.DGN, ..\XW17004N.DGN, ..\XW17004P.DGN, ..\XW17004Q.DGN, ..\XW17004R.DGN, ..\XW17004S.DGN, ..\XW17004T.DGN, ..\XW17004U.DGN, ..\XW17004V.DGN, ..\XW17004W.DGN, ..\XW17004X.DGN, ..\XW17004Y.DGN, ..\XW17004Z.DGN, ..\XW17005A.DGN, ..\XW17005B.DGN, ..\XW17005C.DGN, ..\XW17005D.DGN, ..\XW17005E.DGN, ..\XW17005F.DGN, ..\XW17005G.DGN, ..\XW17005H.DGN, ..\XW17005J.DGN, ..\XW17005K.DGN, ..\XW17005L.DGN, ..\XW17005M.DGN, ..\XW17005N.DGN, ..\XW17005P.DGN, ..\XW17005Q.DGN, ..\XW17005R.DGN, ..\XW17005S.DGN, ..\XW17005T.DGN, ..\XW17005U.DGN, ..\XW17005V.DGN, ..\XW17005W.DGN, ..\XW17005X.DGN, ..\XW17005Y.DGN, ..\XW17005Z.DGN,