ORIGINAL SURVEY		BY	DATE
	SURVEYED		
	PLOTTED		
NOTE BOOK	TEMPLATE		
	AREAS		
NO.	AREAS CHECKED		

FINAL SURVEY		BY	DATE
	SURVEYED		
	PLOTTED		
NOTE BOOK	TEMPLATE		
	AREAS		
NO.	AREAS CHECKED		

..\XR99001 2A.DGN, ..\XP1700 2A.DGN, ..\PR1700 2A.DGN, ..\XP1700 32A.DGN, ..\XW1300 2A.DGN, ..\HR1700 22A.DGN, ..\XR1300 22A.DGN, ..\PR9900 2A.DGN, ..\PR1300 2A.DGN, ..\DR1300 32A.DGN, ..\XW1700 32A.DGN, ..\SL99R01 2A.DGN, ..\D099R01 2A.DGN, ..\TH1770 22A.DGN
8-18-2005, 10:28:51 T:\DOCUMENT\1931150\CIVIL\DGN\XS17A132A.DGN BAJZEKKJ

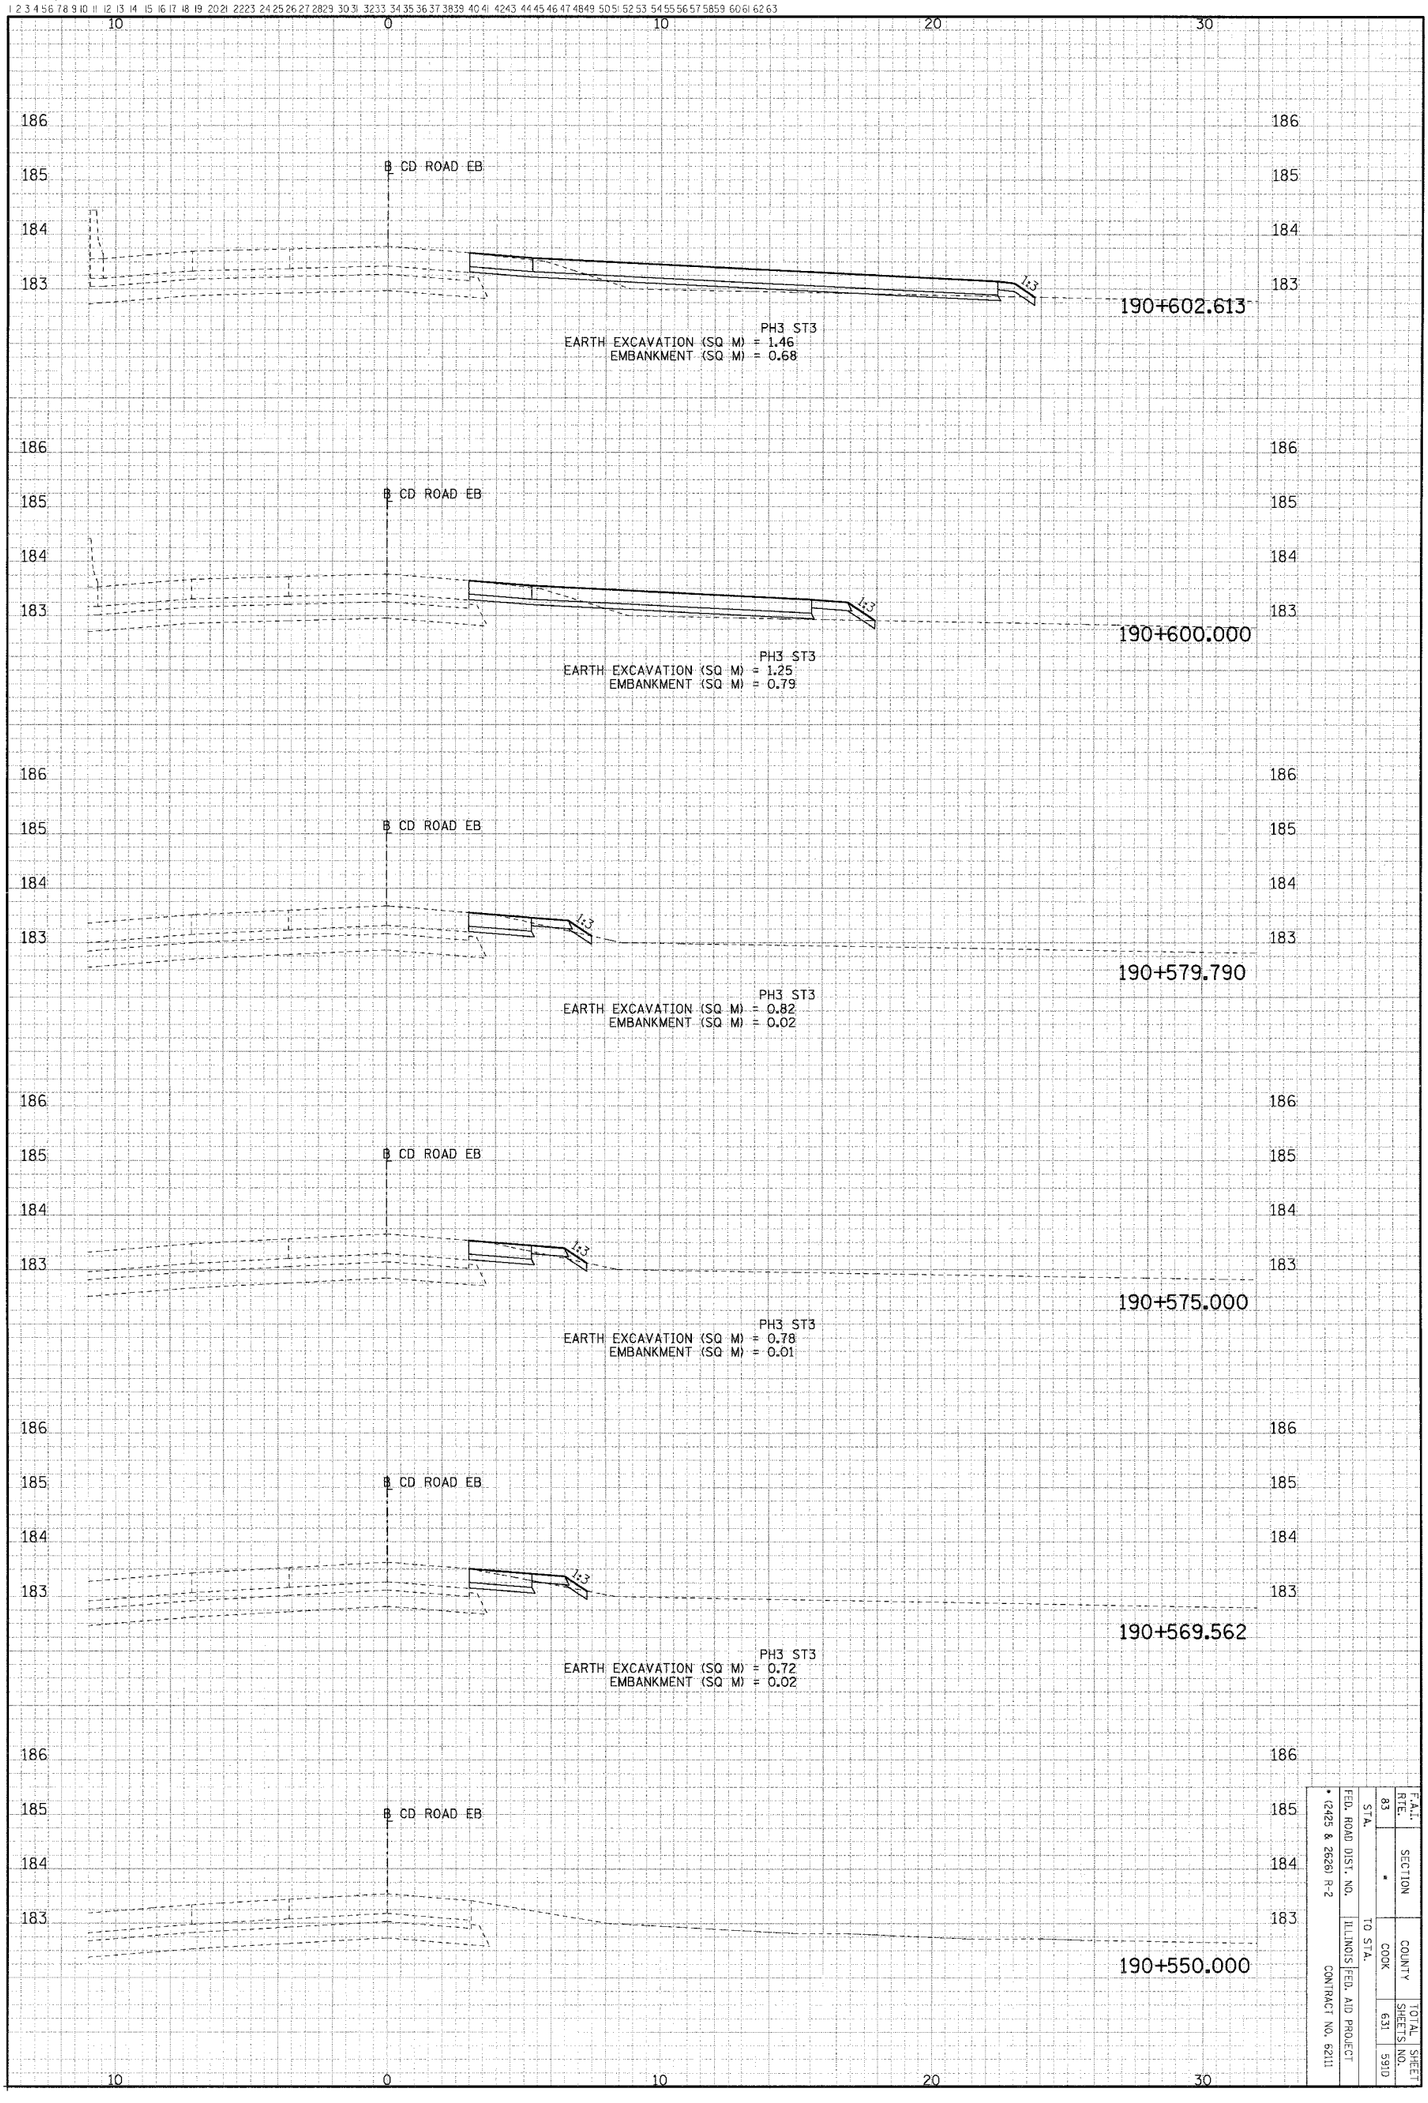

ACCIDENT INVESTIGATION SITE EB CD ROAD

F.A.I. RTE.	SECTION	COUNTY	TOTAL SHEET SHEETS NO.
83	*	COOK	631 591D
STA.		TO STA.	
FED. ROAD DIST. NO.		ILLINOIS FED. AID PROJECT	
* (2425 & 2626) R-2		CONTRACT NO. 62111	