F.A.I. RTE.	SECTION	COUNTY	TOTAL SHEETS	SHEET NO.
83	*	COOK	631	596
STA.		TO STA.		
FED. ROAD DIST. NO.		ILLINOIS	FED. AID PROJECT	
* (2424 & 2626)R-2		CONTRACT NO. 62111		

LEGEND

EXISTING PAVEMENT

STRUCTURAL EXCAVATION

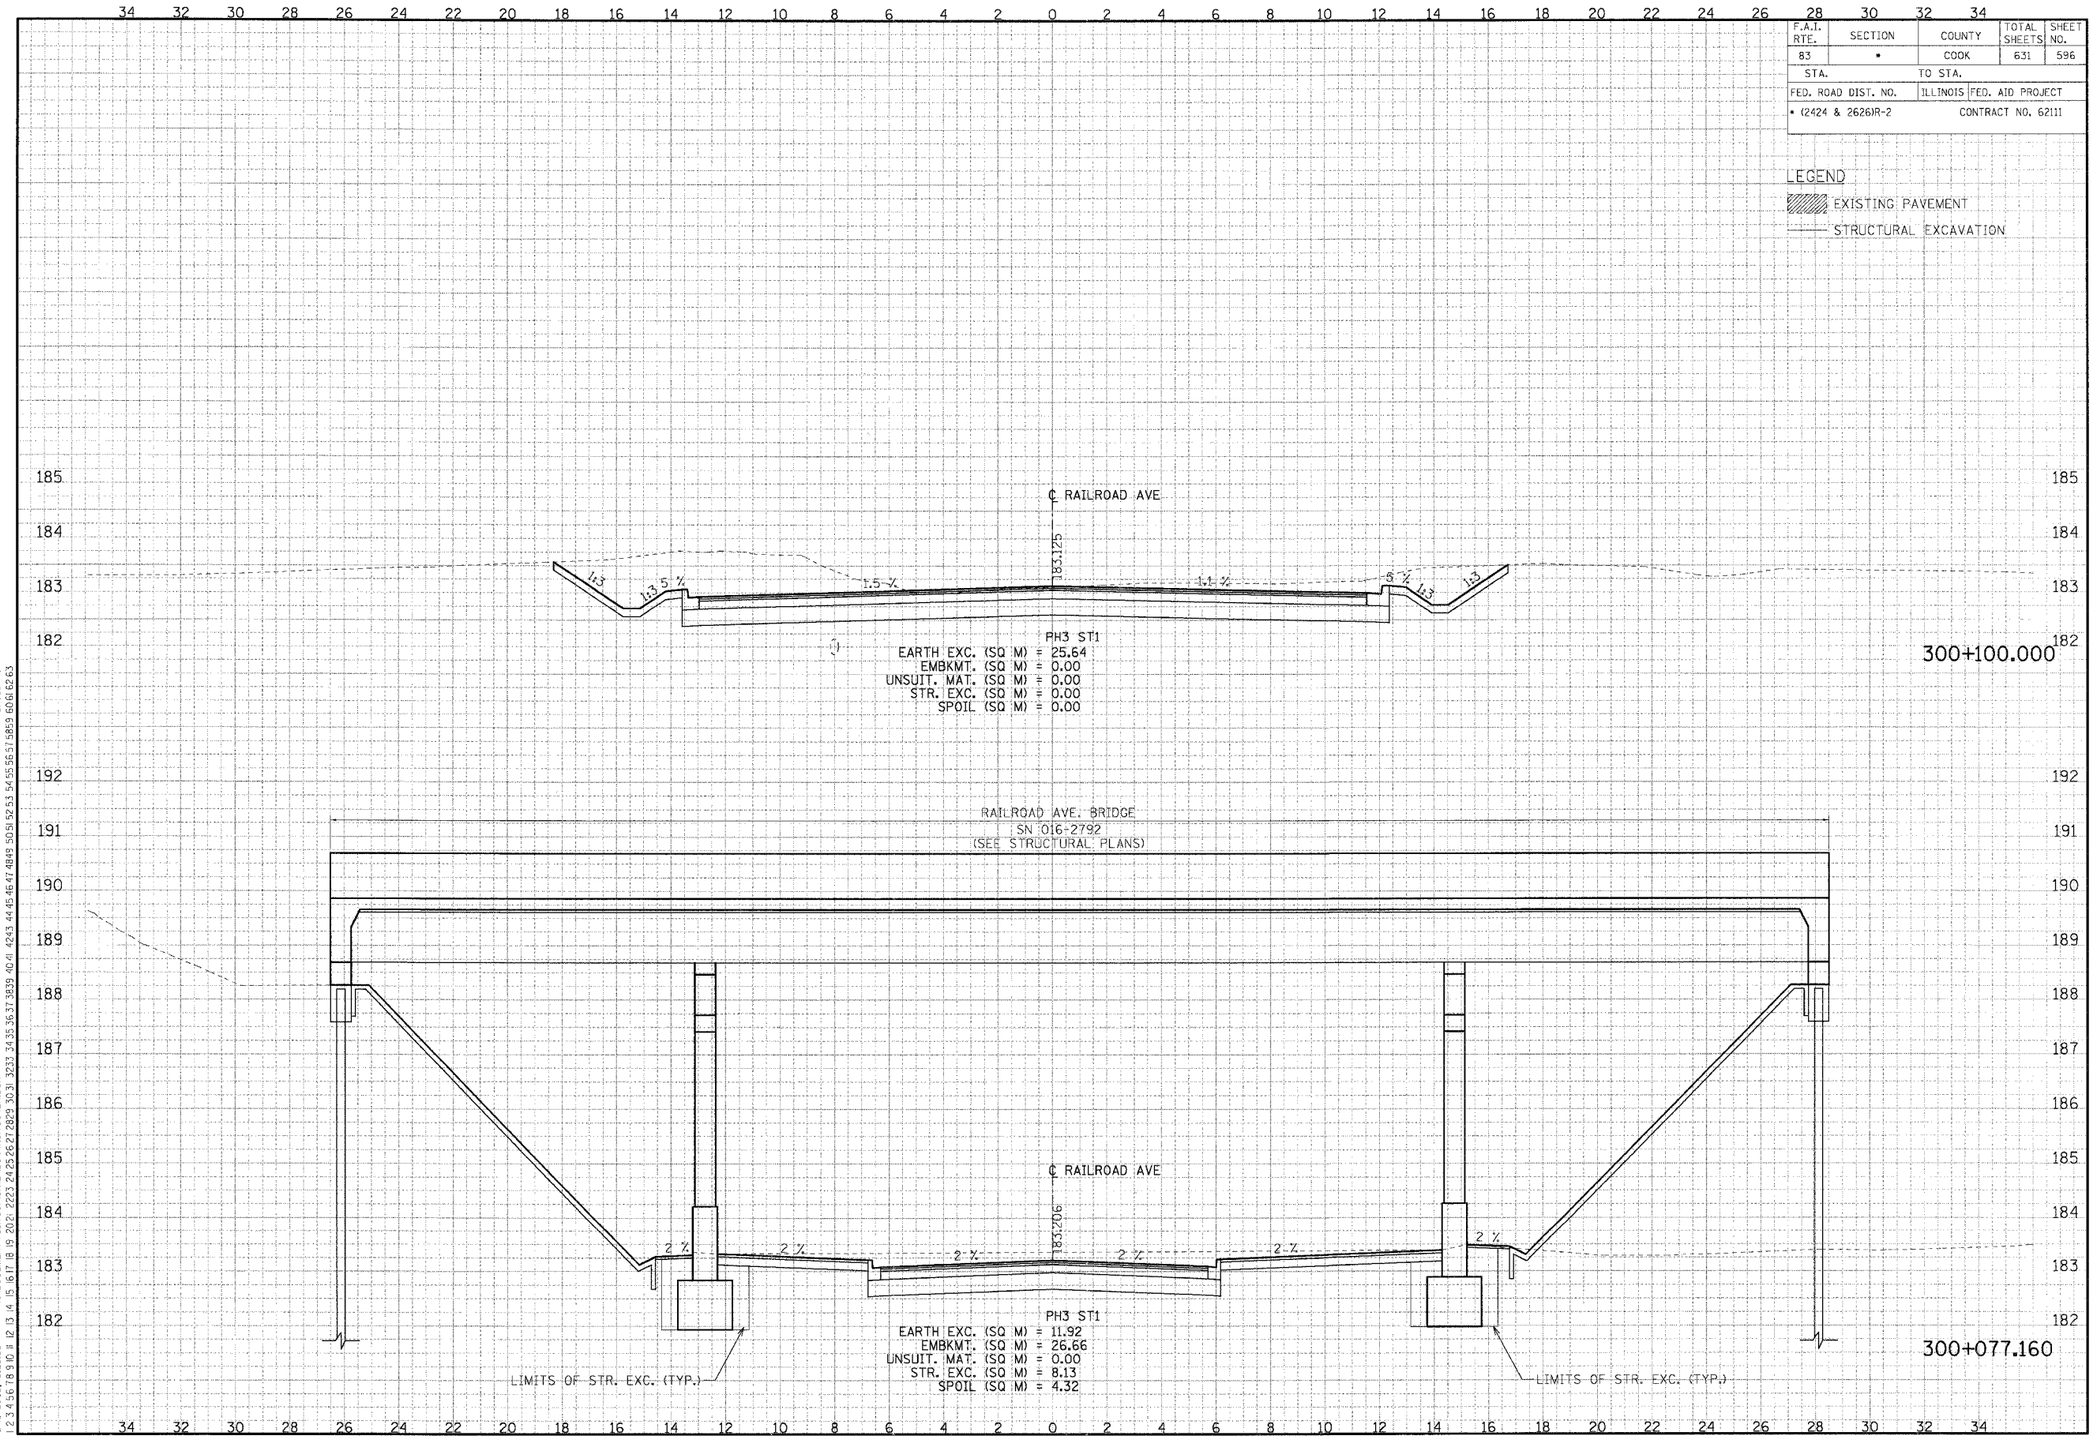

CROSS-SECTIONS FOR RAILROAD AVENUE