F.A.I. RTE.	SECTION	COUNTY	TOTAL SHEETS	SHEET NO.
83	•	COOK	631	597
STA.		TO STA.		
FED. ROAD DIST. NO.		ILLINOIS	FED. AID PROJECT	
• (2424 & 2626)R-2		CONTRACT NO. 62111		

LEGEND

EXISTING PAVEMENT

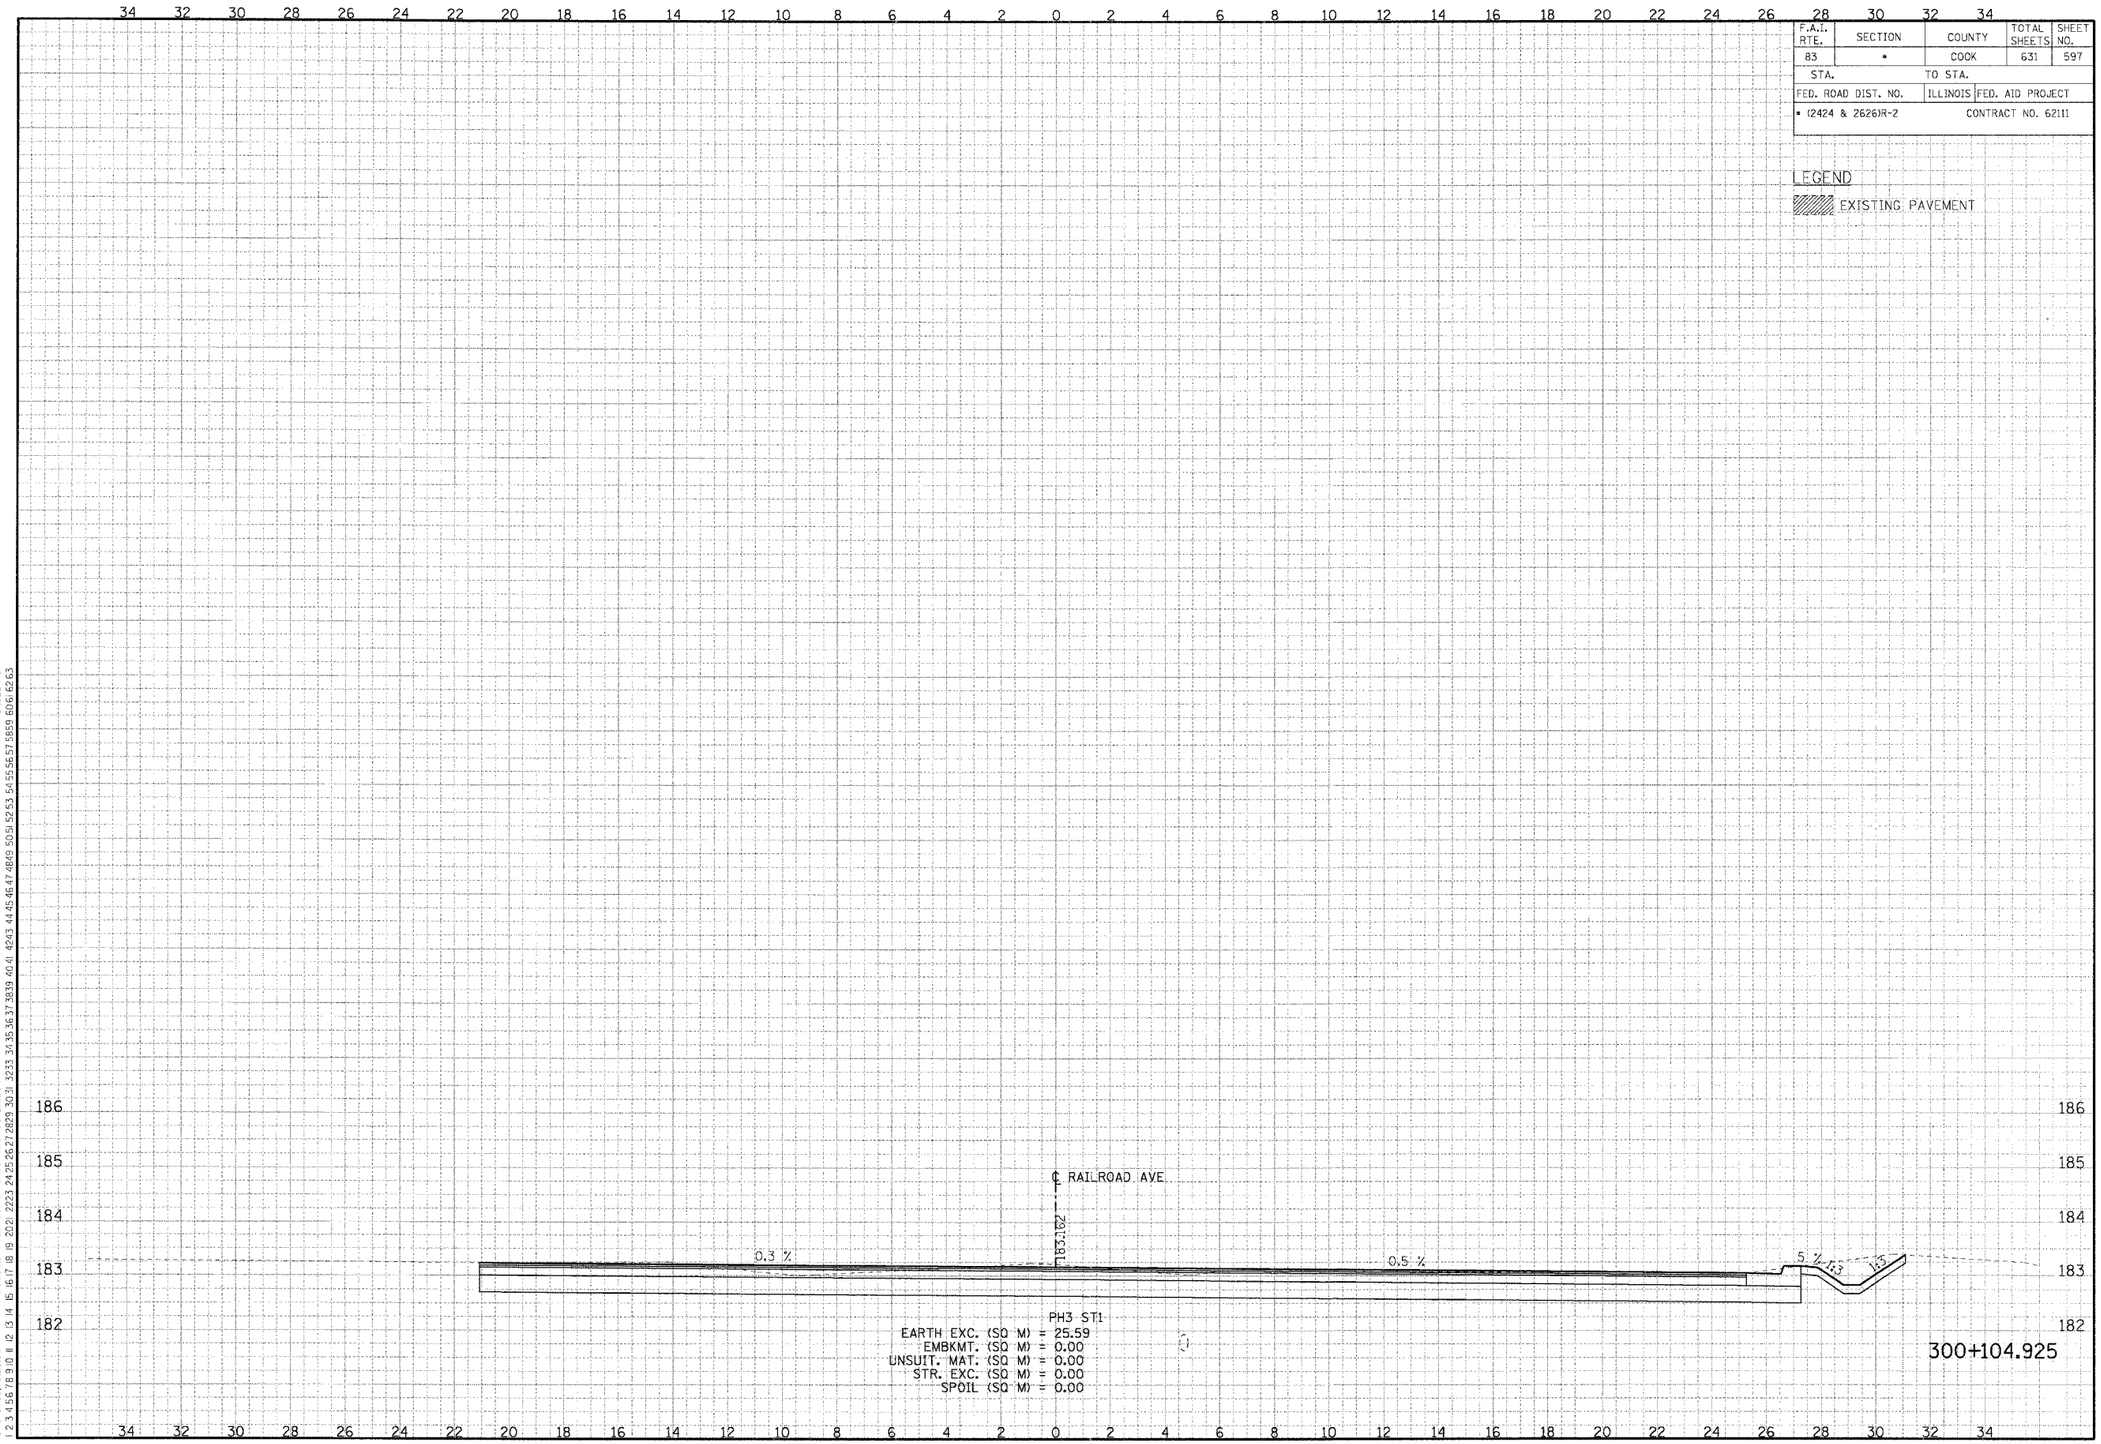

CROSS-SECTIONS FOR RAILROAD AVENUE

..\PR70028A.DGN, ..\PR70022A.DGN, ..\XPR70022A.DGN, ..\XPR70002A.DGN, ..\DR06900S2A.DGN, ..\SL99R002A.DGN
1:\DOCUMENT\93150\CIVIL\DGN\XS70042A.DGN
8-8-2025, 10:28:59
BAJZEKJ
55565715859 606 6263