F.A.I. RTE.	SECTION	COUNTY	TOTAL SHEETS	SHEET NO.
83	*	COOK	631	628
STA.		TO STA.		
FED. ROAD DIST. NO.		ILLINOIS	FED. AID PROJECT	
* (2425 & 2626) R-2			CONTRACT NO. 62111	

LEGEND

EXISTING PAVEMENT

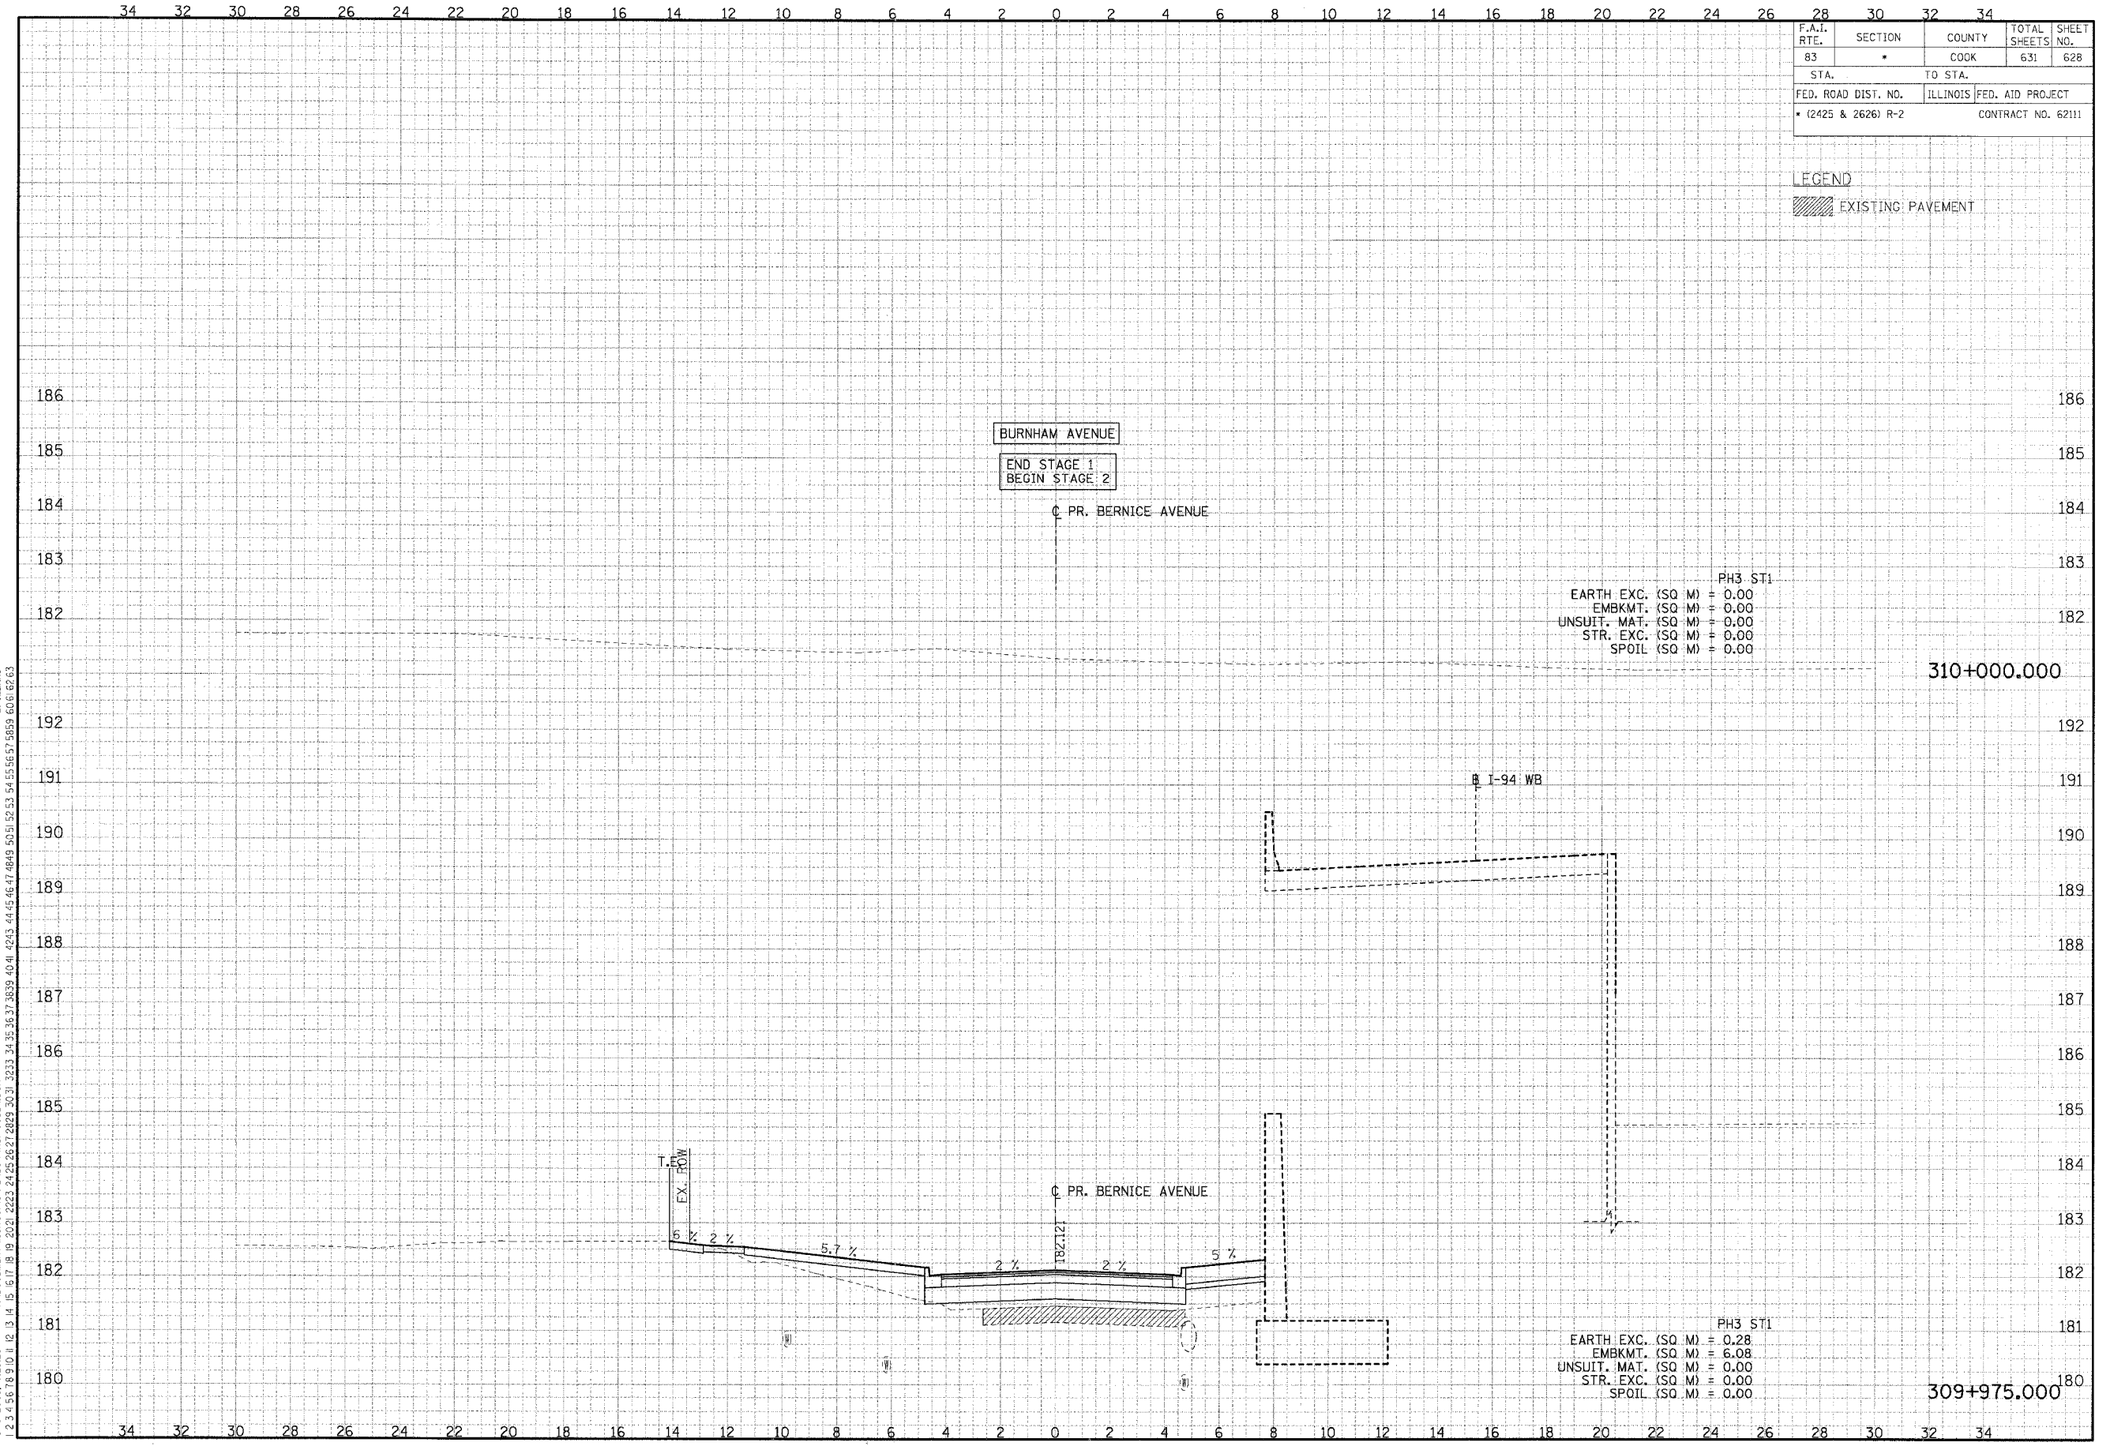

CROSS-SECTIONS FOR BERNICE AVENUE

FINAL SURVEY | NOTE BOOK NO. | SURVEYED | PLOTTED | TEMPLATE | AREAS | AREAS CHECKED | BY | DATE

ORIGINAL SURVEY | NOTE BOOK NO. | SURVEYED | PLOTTED | TEMPLATE | AREAS | AREAS CHECKED | BY | DATE

..\PR17001 2A.DGN, ..\HR17002 2A.DGN, ..\XR17003 2A.DGN, ..\RR17002 2A.DGN, ..\PR06001 2A.DGN, ..\XW06R022A.DGN, ..\XW06R022A.DGN, ..\XP17001 2A.DGN, ..\XW17008 2A.DGN
8-18-2005, 10:29:23 T:\DOCUMENT\193175C1\CIVIL\DGN\XS17008 2A.DGN BAJZEKKJ
1 2 