F.A.I. RTE.	SECTION	COUNTY	TOTAL SHEETS	SHEET NO.
80/94	2626.2-R-2	COOK	1207	502
STA.	TO STA.			
FED. ROAD DIST. NO.	ILLINOIS	FED. AID PROJECT		

CONTRACT NO. 62114

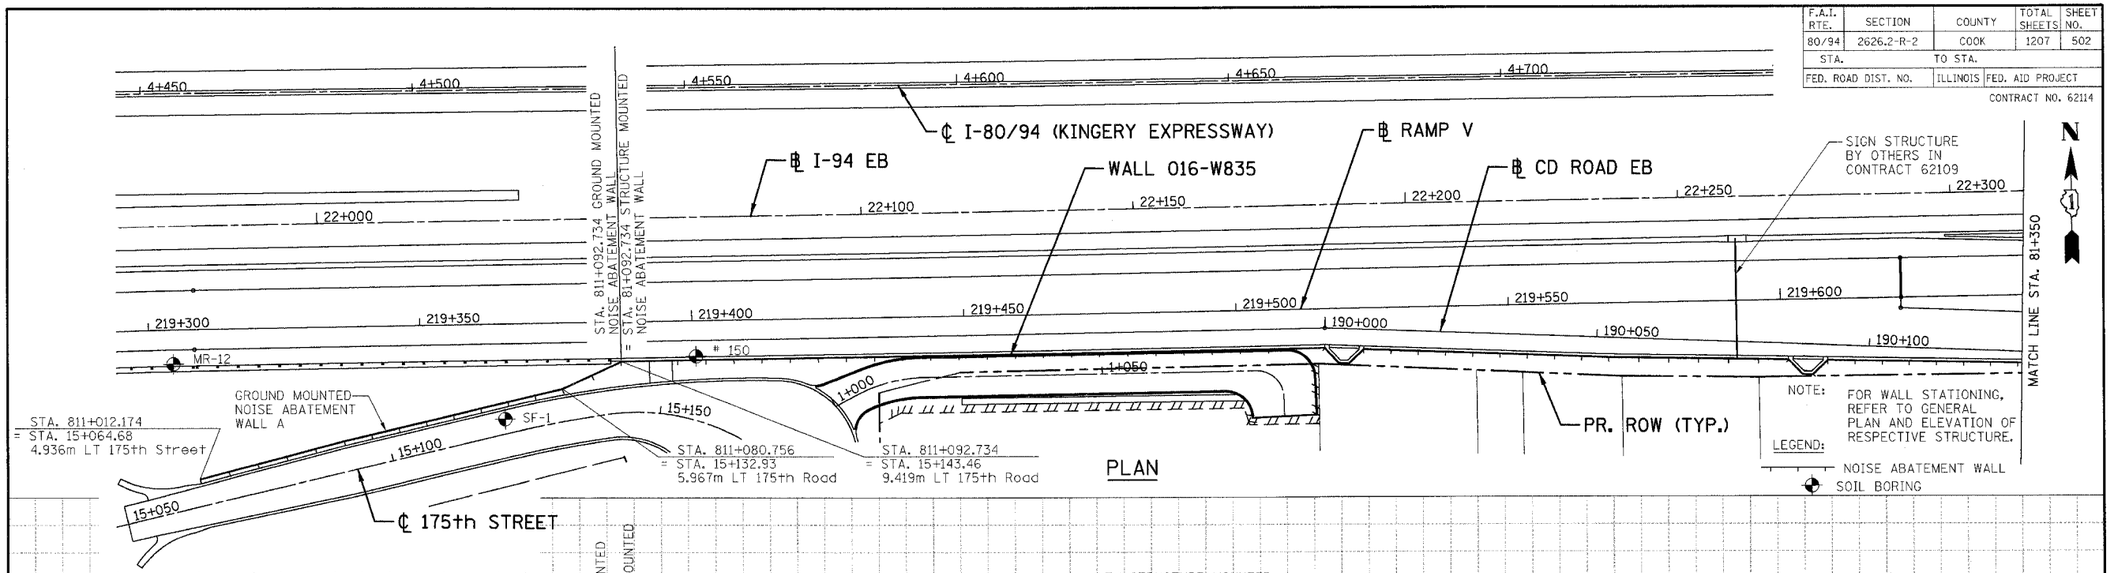

PLAN

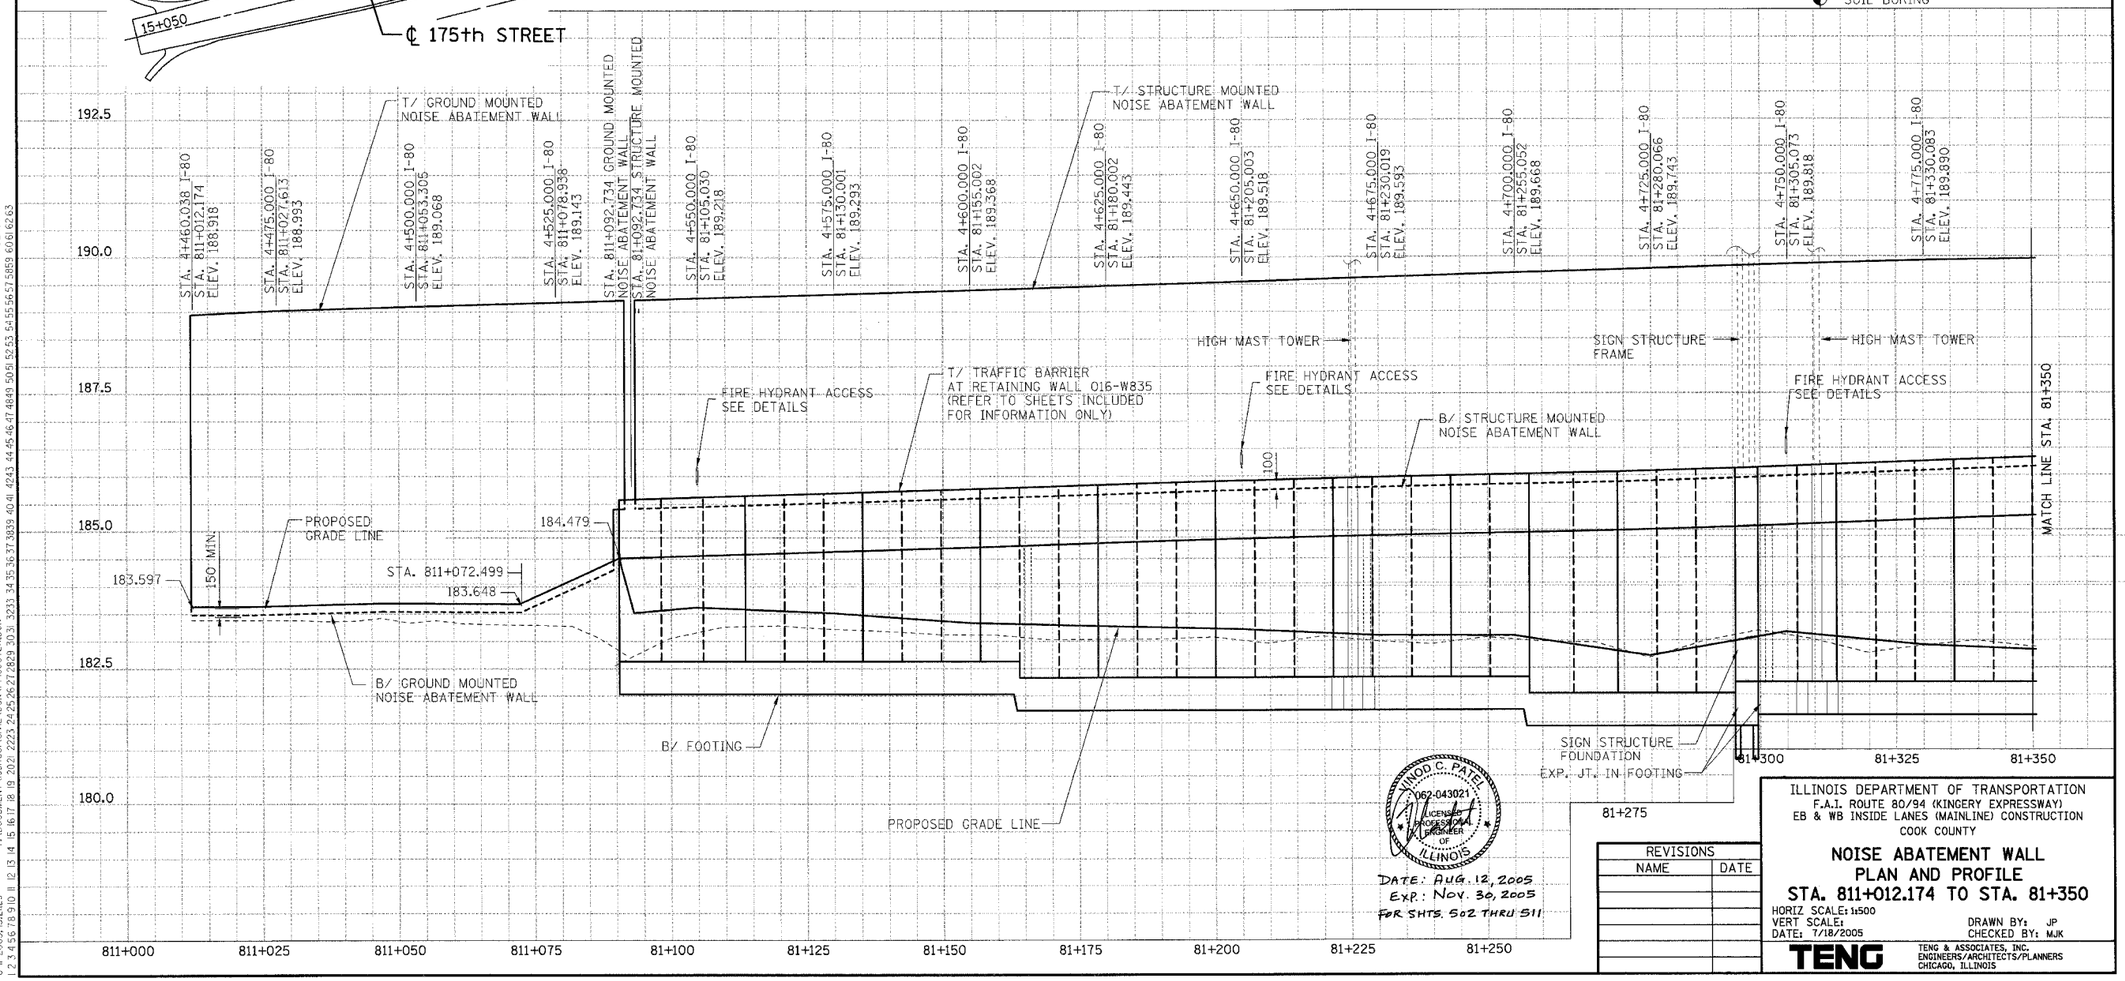

VINOD C. PATEL
062-043021
LICENSED PROFESSIONAL ENGINEER OF ILLINOIS

DATE: AUG. 12, 2005
EXP.: NOV. 30, 2005
FOR SHTS. 502 THRU 511

REVISIONS	
NAME	DATE

ILLINOIS DEPARTMENT OF TRANSPORTATION
F.A.I. ROUTE 80/94 (KINGERY EXPRESSWAY)
EB & WB INSIDE LANES (MAINLINE) CONSTRUCTION
COOK COUNTY

NOISE ABATEMENT WALL PLAN AND PROFILE
STA. 811+012.174 TO STA. 81+350

HORIZ SCALE: 1:500
VERT SCALE:
DATE: 7/18/2005
DRAWN BY: JP
CHECKED BY: MJK

TENG
TENG & ASSOCIATES, INC.
ENGINEERS/ARCHITECTS/PLANNERS
CHICAGO, ILLINOIS

PRE-FINAL / SURVEY / NOTE BOOK — SURVEYED / PLOTTED / TEMPLATE / AREAS / AREAS CHECKED — BY — DATE — NO.

ORIGINAL / SURVEY / NOTE BOOK — SURVEYED / PLOTTED / TEMPLATE / AREAS / AREAS CHECKED — BY — DATE

..\FR99002A.DGN ..\HR99R002A.DGN ..\HR99O022A.DGN ..\HR39002A.DGN ..\FR18O02A.DGN ..\PTA1002A.DGN ..\AB99R002A.DGN ..\FRR3O022A.DGN ..\FRI8O02A.DGN ..\SR99O02A.DGN
8-8-2005, 15:21:29 T:\DOCUMENT\93750\CIVIL\DGN\PF800724.DGN KUENSTMJ