F.A.I. RTE.	SECTION	COUNTY	TOTAL SHEETS	SHEET NO.
80/94	2626.2-R-2	COOK	1207	508
STA.		TO STA.		
FED. ROAD DIST. NO.		ILLINOIS	FED. AID PROJECT	

CONTRACT NO. 62114

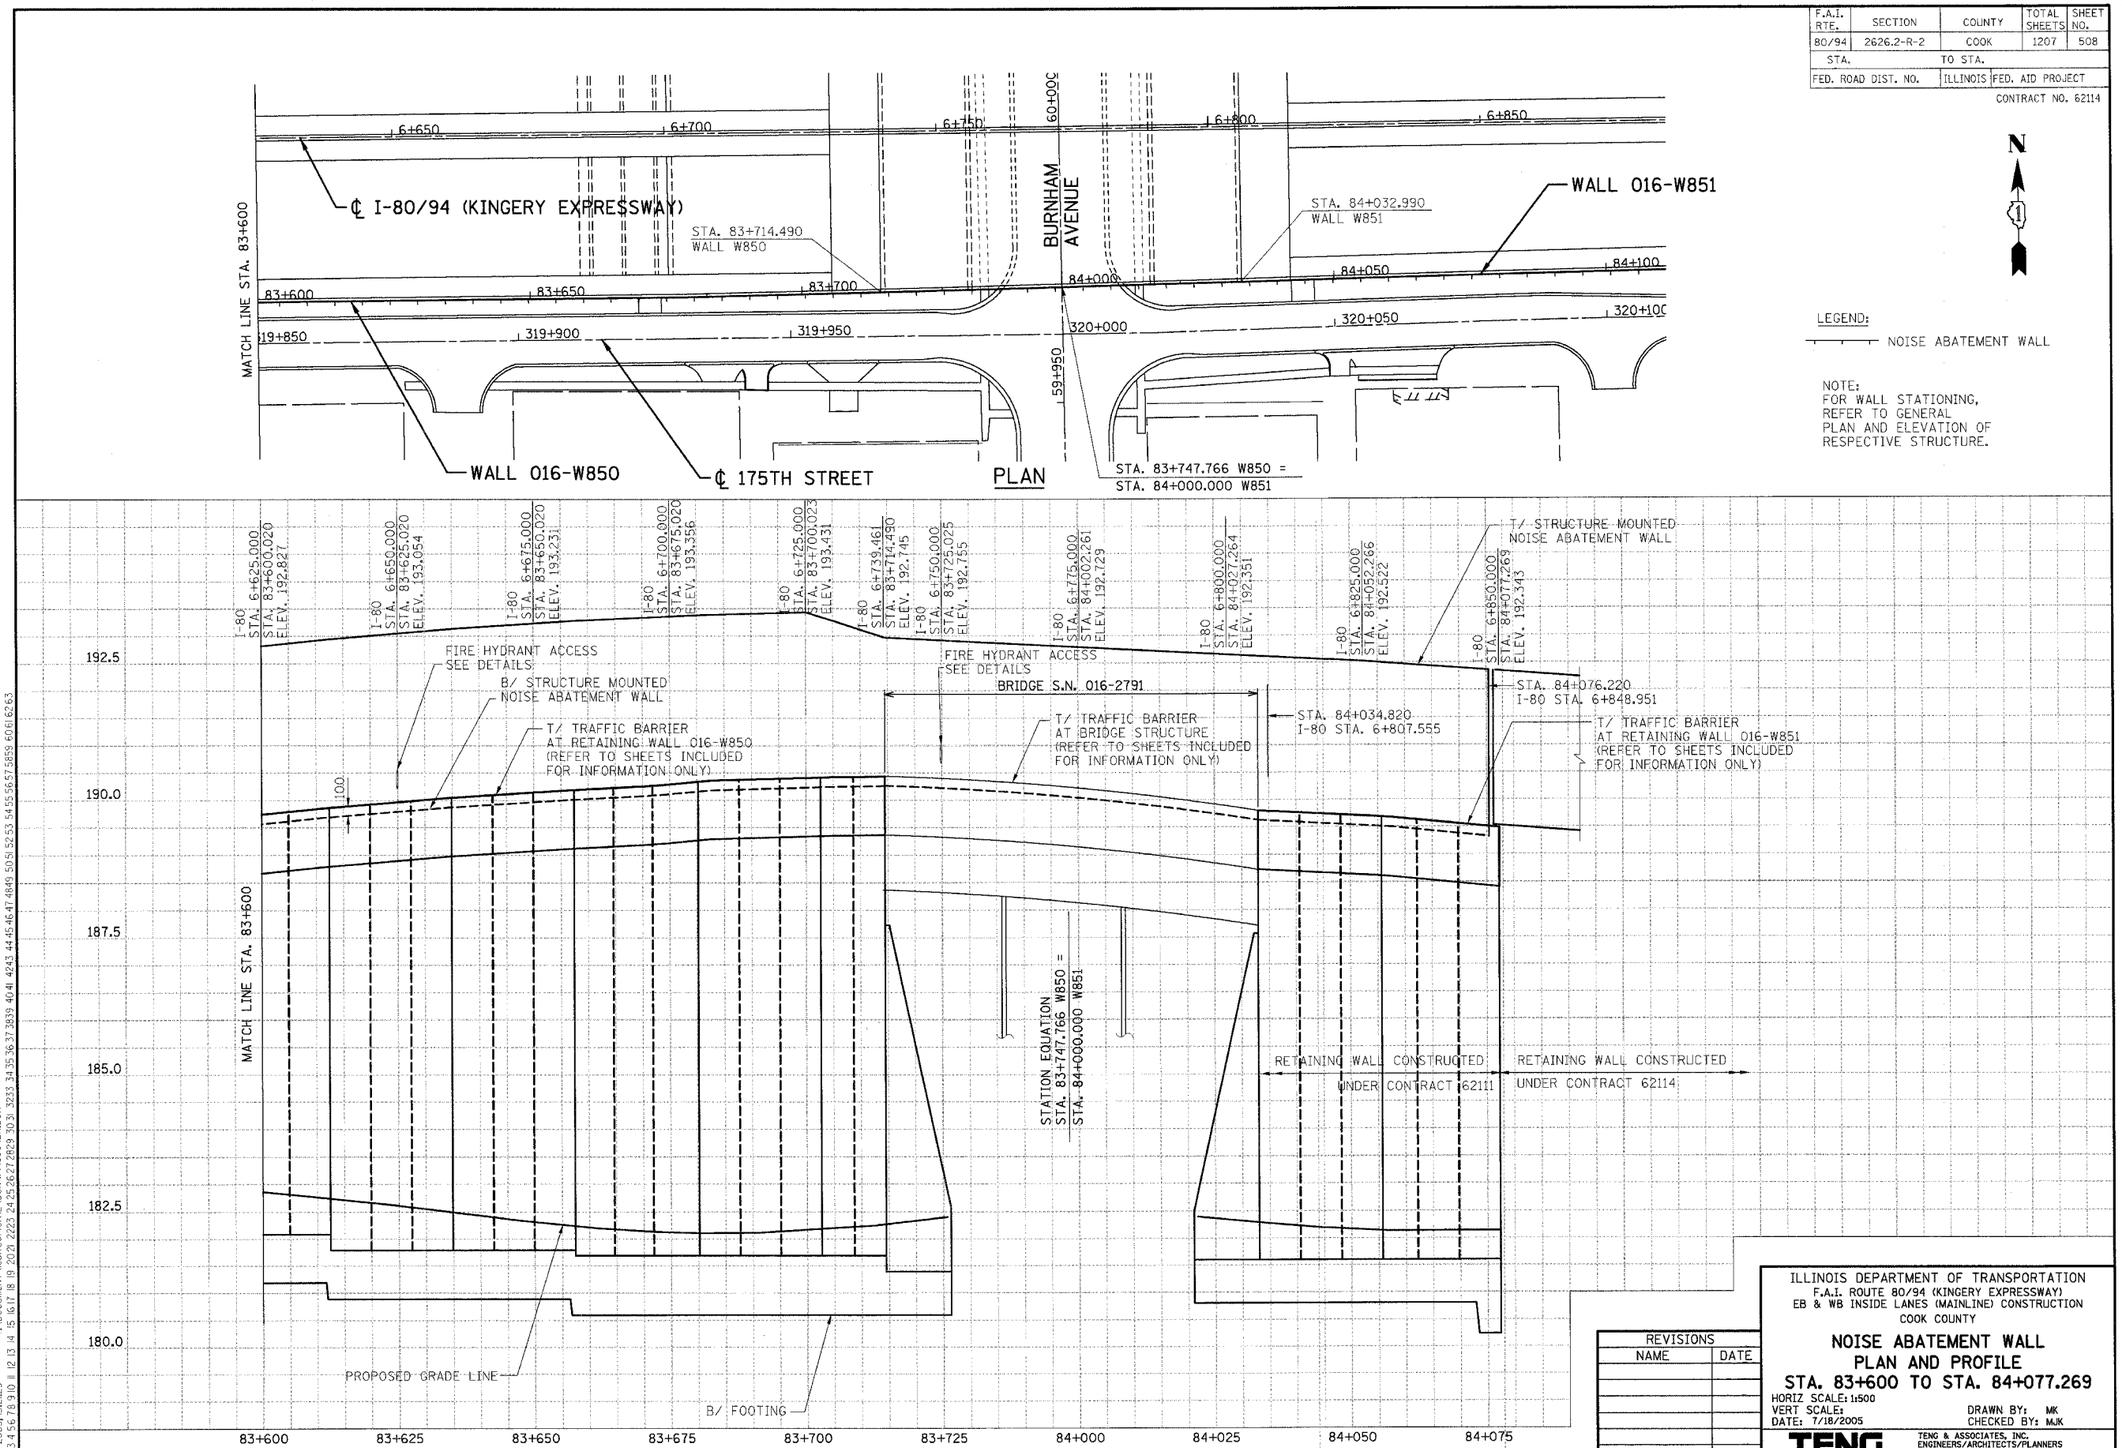

REVISIONS	
NAME	DATE

ILLINOIS DEPARTMENT OF TRANSPORTATION
F.A.I. ROUTE 80/94 (KINGERY EXPRESSWAY)
EB & WB INSIDE LANES (MAINLINE) CONSTRUCTION
COOK COUNTY

NOISE ABATEMENT WALL
PLAN AND PROFILE
STA. 83+600 TO STA. 84+077.269

HORIZ SCALE: 1:500
VERT SCALE:
DATE: 7/18/2005
DRAWN BY: MK
CHECKED BY: MJK

TENG
TENG & ASSOCIATES, INC.
ENGINEERS/ARCHITECTS/PLANNERS
CHICAGO, ILLINOIS

PRE-FINAL SURVEY	BY	DATE
SURVEYED		
PLOTTED		
NOTE BOOK TEMPLATE		
AREAS		
NO. AREAS CHECKED		

ORIGINAL SURVEY	BY	DATE
SURVEYED		
PLOTTED		
NOTE BOOK TEMPLATE		
AREAS		
NO. AREAS CHECKED		

..\PR990012A.DGN, ..\HR99R012A.DGN, ..\HR990022A.DGN, ..\FR180012A.DGN, ..\PF180032A.DGN, ..\AB990012A.DGN, ..\RR130022A.DGN, ..\PF180072A.DGN
8-11-2005, 15:21:29 T:\DOCUMENT\193750\CIVIL\DGN\PF180042A.DGN
1 2 
KUENSTMJ