F.A.I. RTE.	SECTION	COUNTY	TOTAL SHEETS	SHEET NO.
80/94	2626.2-R-2	COOK	1207	1107
STA.	TO STA.			
FED. ROAD DIST. NO.	ILLINOIS	FED. AID PROJECT		
CONTRACT NO. 62114		INDOT DES. NO 0100987		

	STAGE 1	STAGE 2	STAGE 3
EARTH EXC (SQ M)	0.520	0.000	0.000
EMBKMT (SQ M)	2.340	1.800	11.290

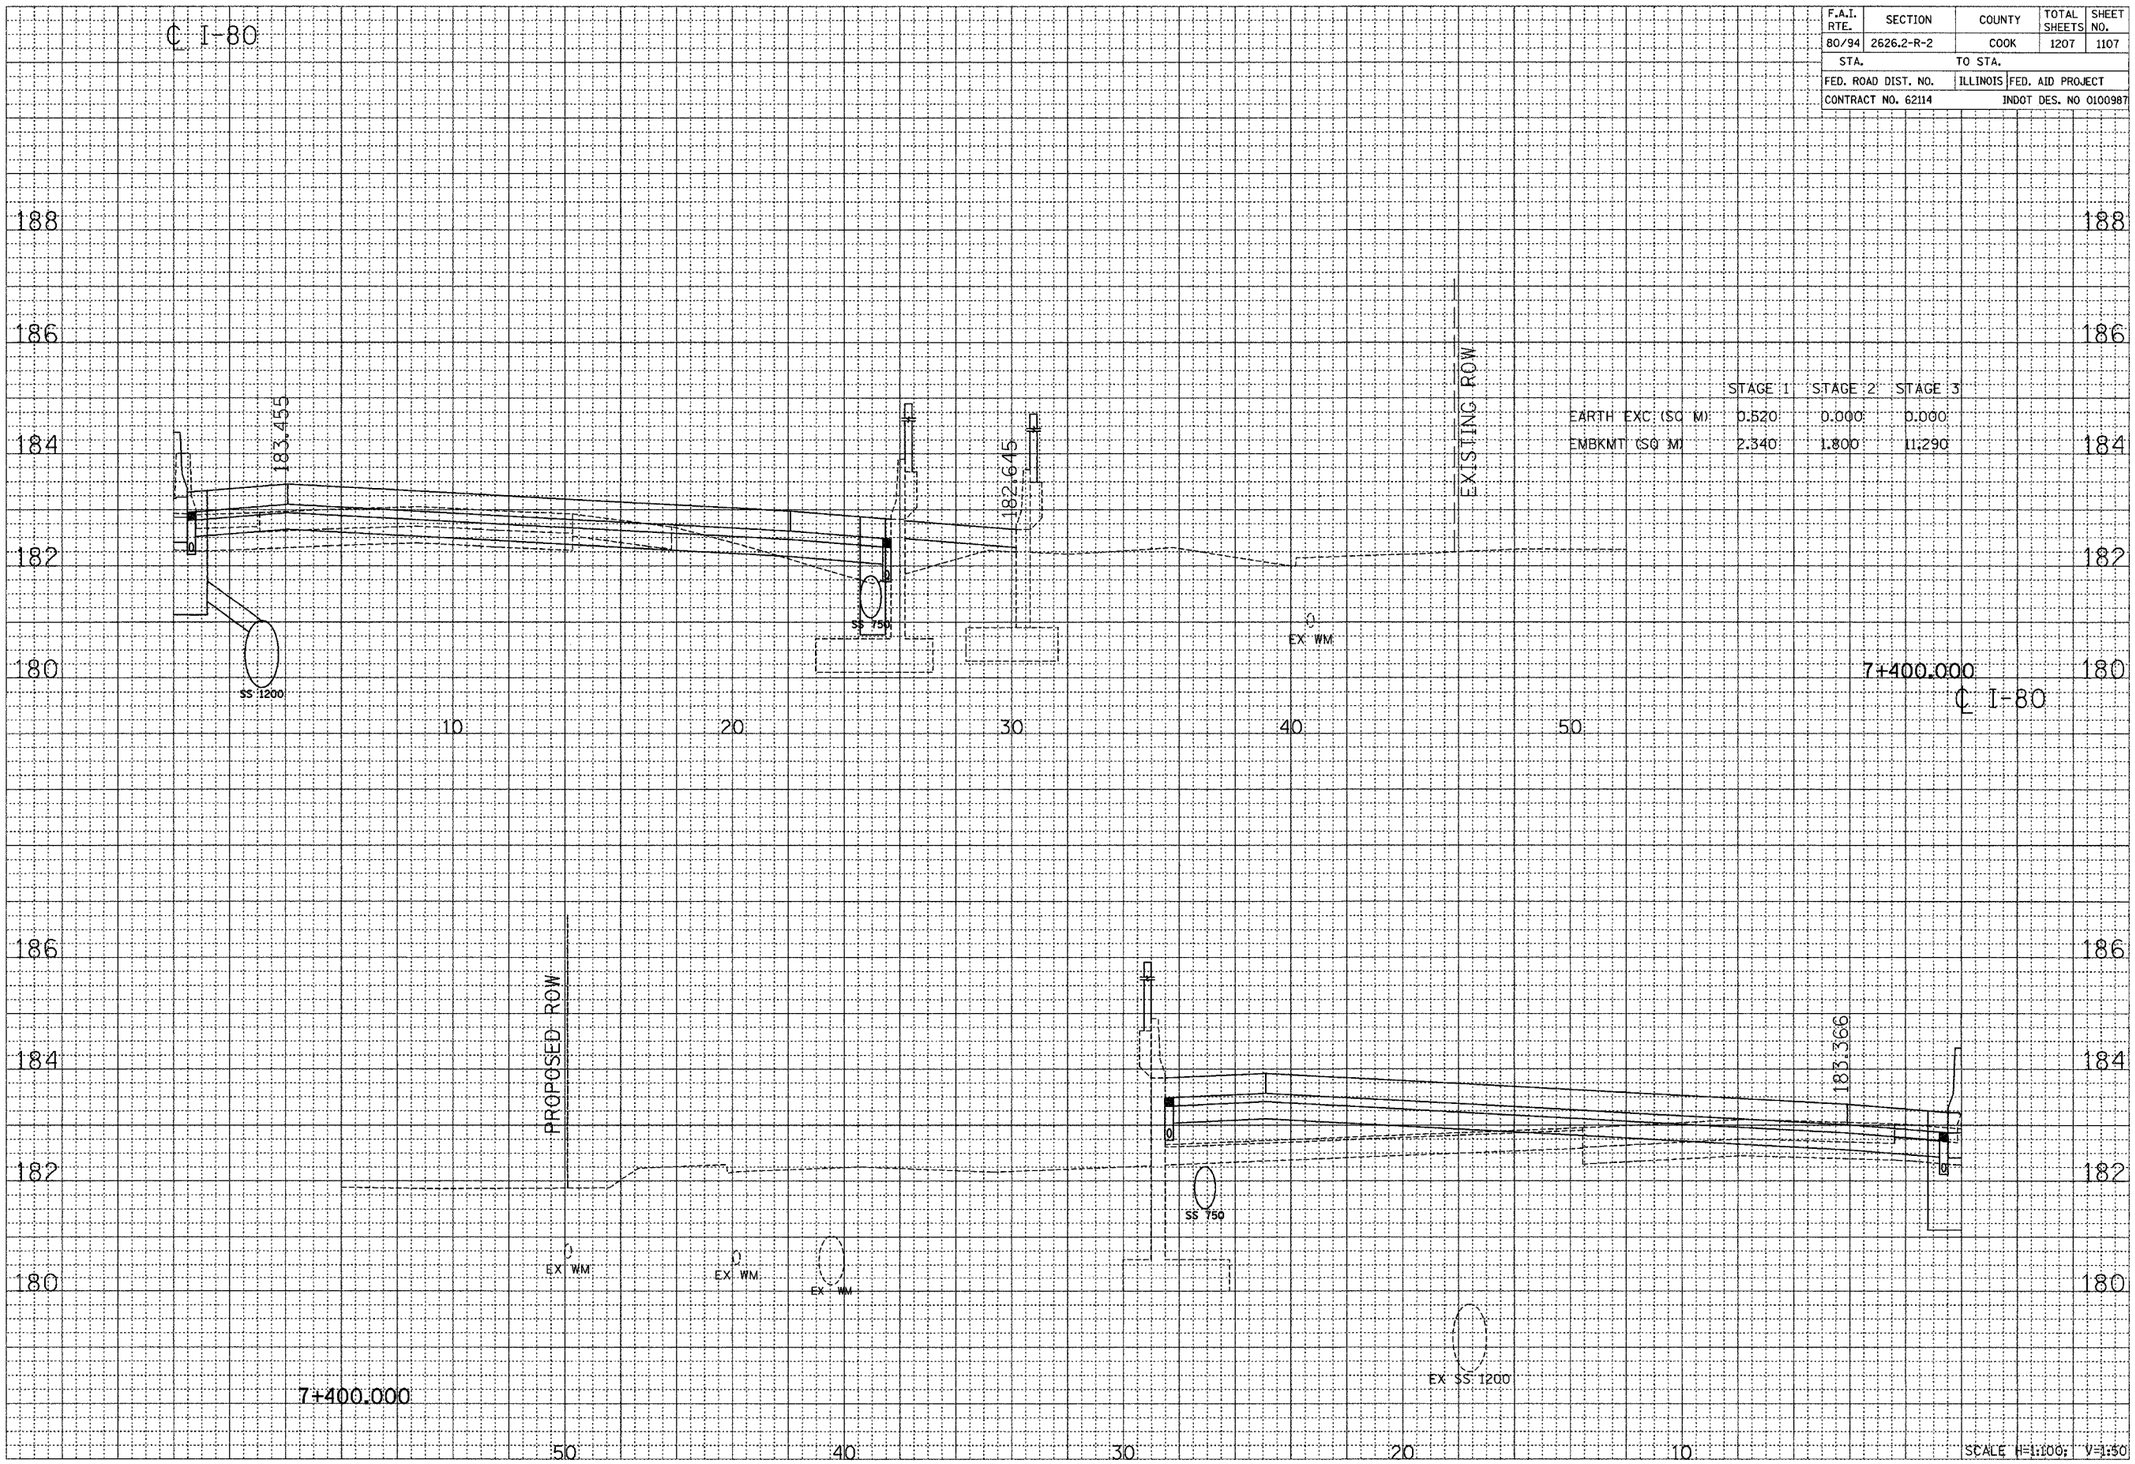

FINAL SURVEY — NOTE BOOK — NO. — BY — DATE — SURVEYED — PLOTTED — TEMPLATE — AREAS — AREAS CHECKED

ORIGINAL SURVEY — NOTE BOOK — NO. — BY — DATE — SURVEYED — PLOTTED — TEMPLATE — AREAS — AREAS CHECKED

CROSS SECTION - I-80/94/US 6

...\sheets\xs1861la.rdc 03/17/2006 09:49:10 AM