62720

SHEET NO. 6

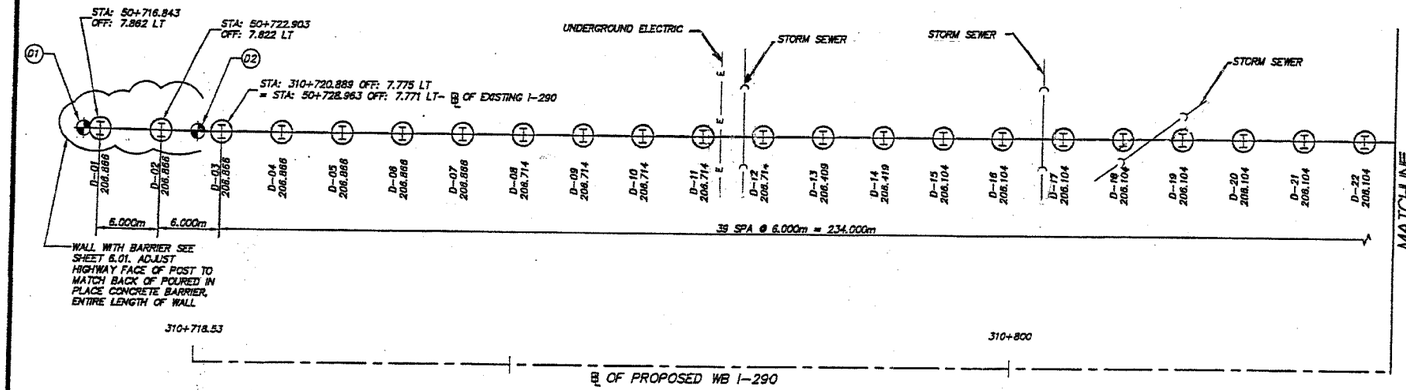

PLAN 1: WALL D

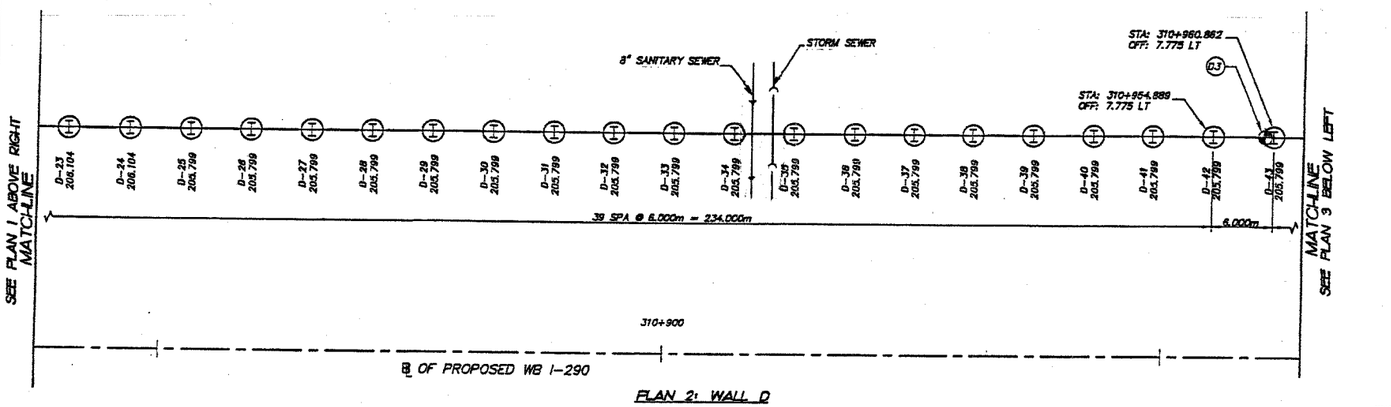

PLAN 2: WALL D

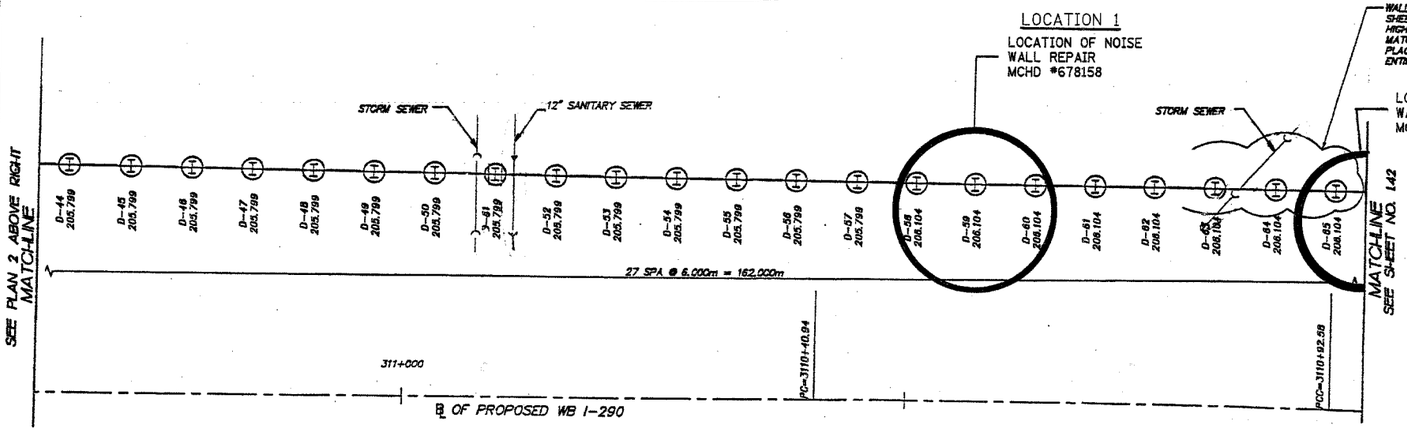

PLAN 3: WALL D

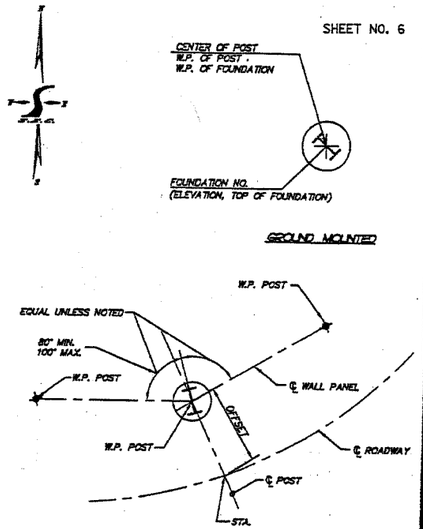

LAYOUT FOR PANELS ON BEND POINTS

NOTE:

1. OFFSETS ON THIS SHEET ARE FROM THE ℄ OF ROADWAY.
2. ALL STATION POINTS ARE LOCATED ALONG THE ℄ OF ROADWAY.
3. STATIONS AND OFFSETS ARE GIVEN IN METRIC UNITS.
4. TOP AND BOTTOM OF WALL ELEVATIONS ARE BASED ON THE "GROUND MOUNTED NOISE ABATEMENT WALL DRAWINGS", SHEET 1 TO 61. (SHEETS 619 TO 680 OF "PLANS FOR PROPOSED HIGHWAY...")
5. FOR GENERAL NOTES, SPECIFICATIONS AND ERECTION INFORMATION, SEE 6.01.
6. ⊗ INDICATES CONTROL POINTS ON DESIGN DRAWINGS.
7. FOUNDATION DETAILS ARE SHOWN ON 3.01
8. POST DETAILS ARE TYPE A (SHEET 3.03) UNLESS NOTED.

FOR INFORMATION ONLY

NUMBER	DESCRIPTION	DATE	DWN	CHK
1	REVISED LAYOUT NOTES	5-25-01	MAH	RGD
2	REVISED LAYOUT NOTES	6-18-01	MAH	RGD
3	LAYOUT NOTES			
4				
5				
6				

DRAWING HISTORY — REVISIONS

FOR CONSTRUCTION
DSE REVIEW
IDOT REVIEW

SMITH ENGINEERING CONSULTANTS, INC.
1006 MAIN, STERLING, ILLINOIS 61081
815-626-2775 FAX 815-626-2776
E-Mail: mail@smithengineering.com

PREPARED BY: PRESTRESS ENGINEERING CORPORATION
2220 ROUTE 176 PRAIRIE GROVE, IL 60012
815-459-4646 FAX 459-9855

GROUND MOUNTED NOISE ABATEMENT WALL
PLAN: WALL D

C-91-279-99
CIP I-99-5900

DATE: 3-09-2001 SCALE: 1"=20'
DWN BY: MAH CHK BY: RGD
SEC PROJECT NO. PRES-0007(53)--14
PEC JOB NUMBER: SW1059

1.41

COMP. NUMBER 1.41-5-4-01