F. A. P. RTE.	SECTION	COUNTY	TOTAL SHEETS	SHEET NO
301	177(3,4,4-1)-1	STEPHENS	290	245
STA.	TO STA.			
FED. ROAD DIST. NO. 2	ILLINOIS	FED. AID PROJECT		

CONTRACT NO. 64577

FINAL SURVEY	BY	DATE
SURVEYED		
PLOTTED		
TRANSFER		
NOTE BOOK		
AREAS		
NO.	AREAS CHECKED	

ENDS TOTAL RECONSTRUCTION
STATION 1982+00

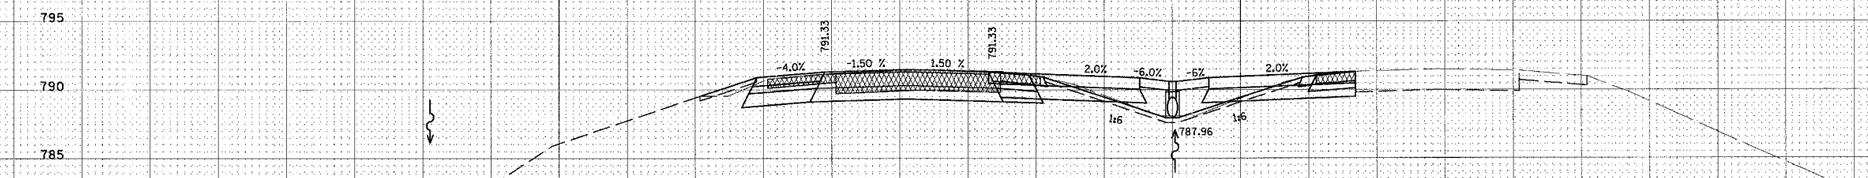

FILL=21.35
CUT=70.22

1982+00.00

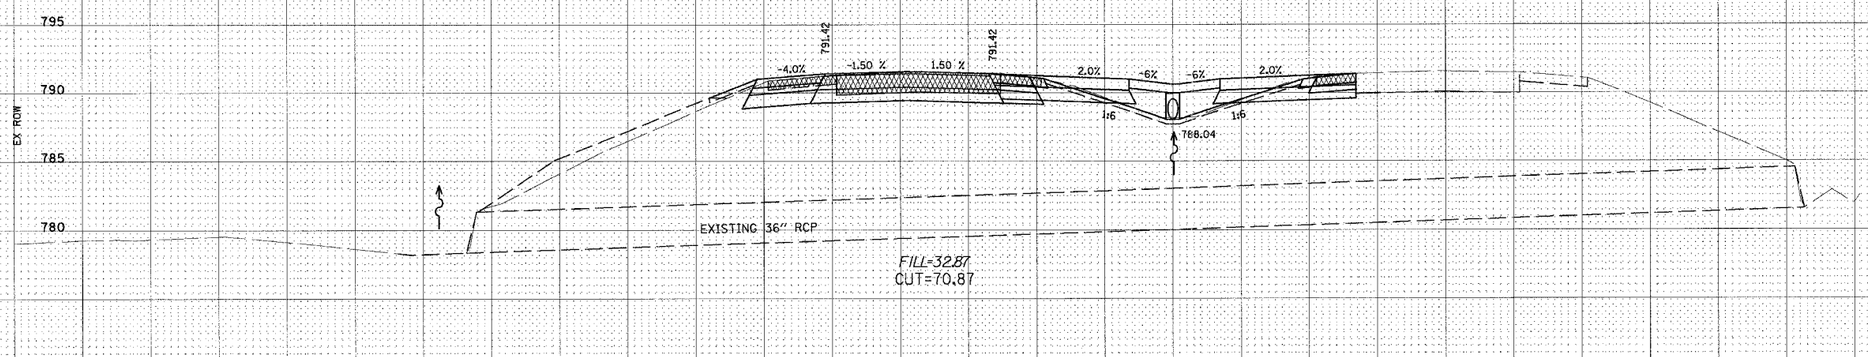

FILL=32.87
CUT=70.87

1981+88.43

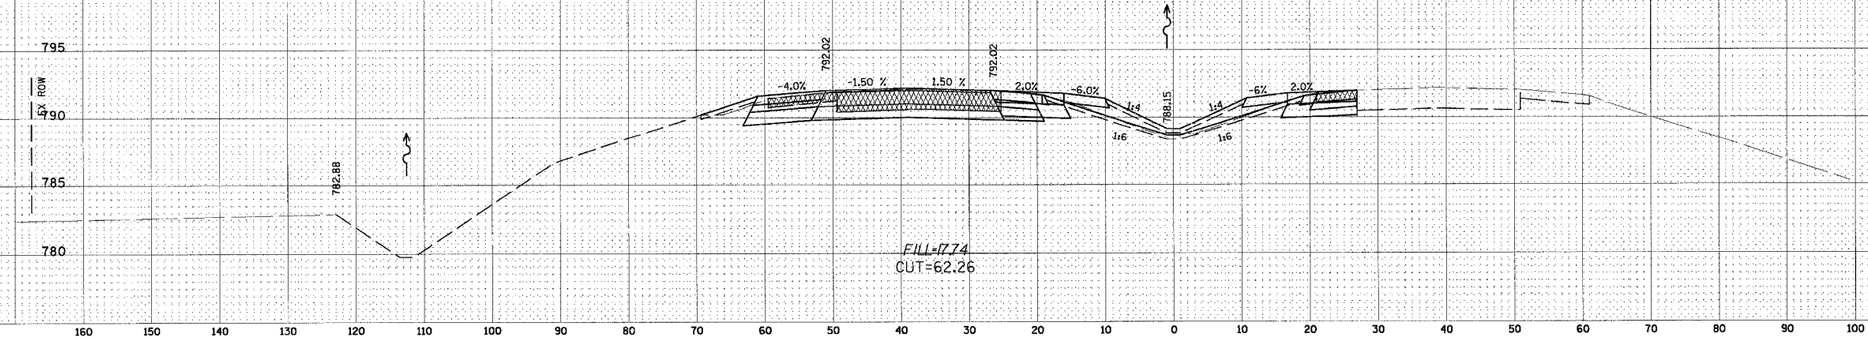

FILL=17.74
CUT=62.26

1981+00.00

CROSS SECTION – US ROUTE 20