F.A.P. RTE.	SECTION	COUNTY	TOTAL SHEETS	SHEET NO.
22	6M&TS	HENRY	257	66
STA. 1344+00	TO STA. 1350+00			
FED. ROAD DIST. NO.	ILLINOIS	FED. AID PROJECT		

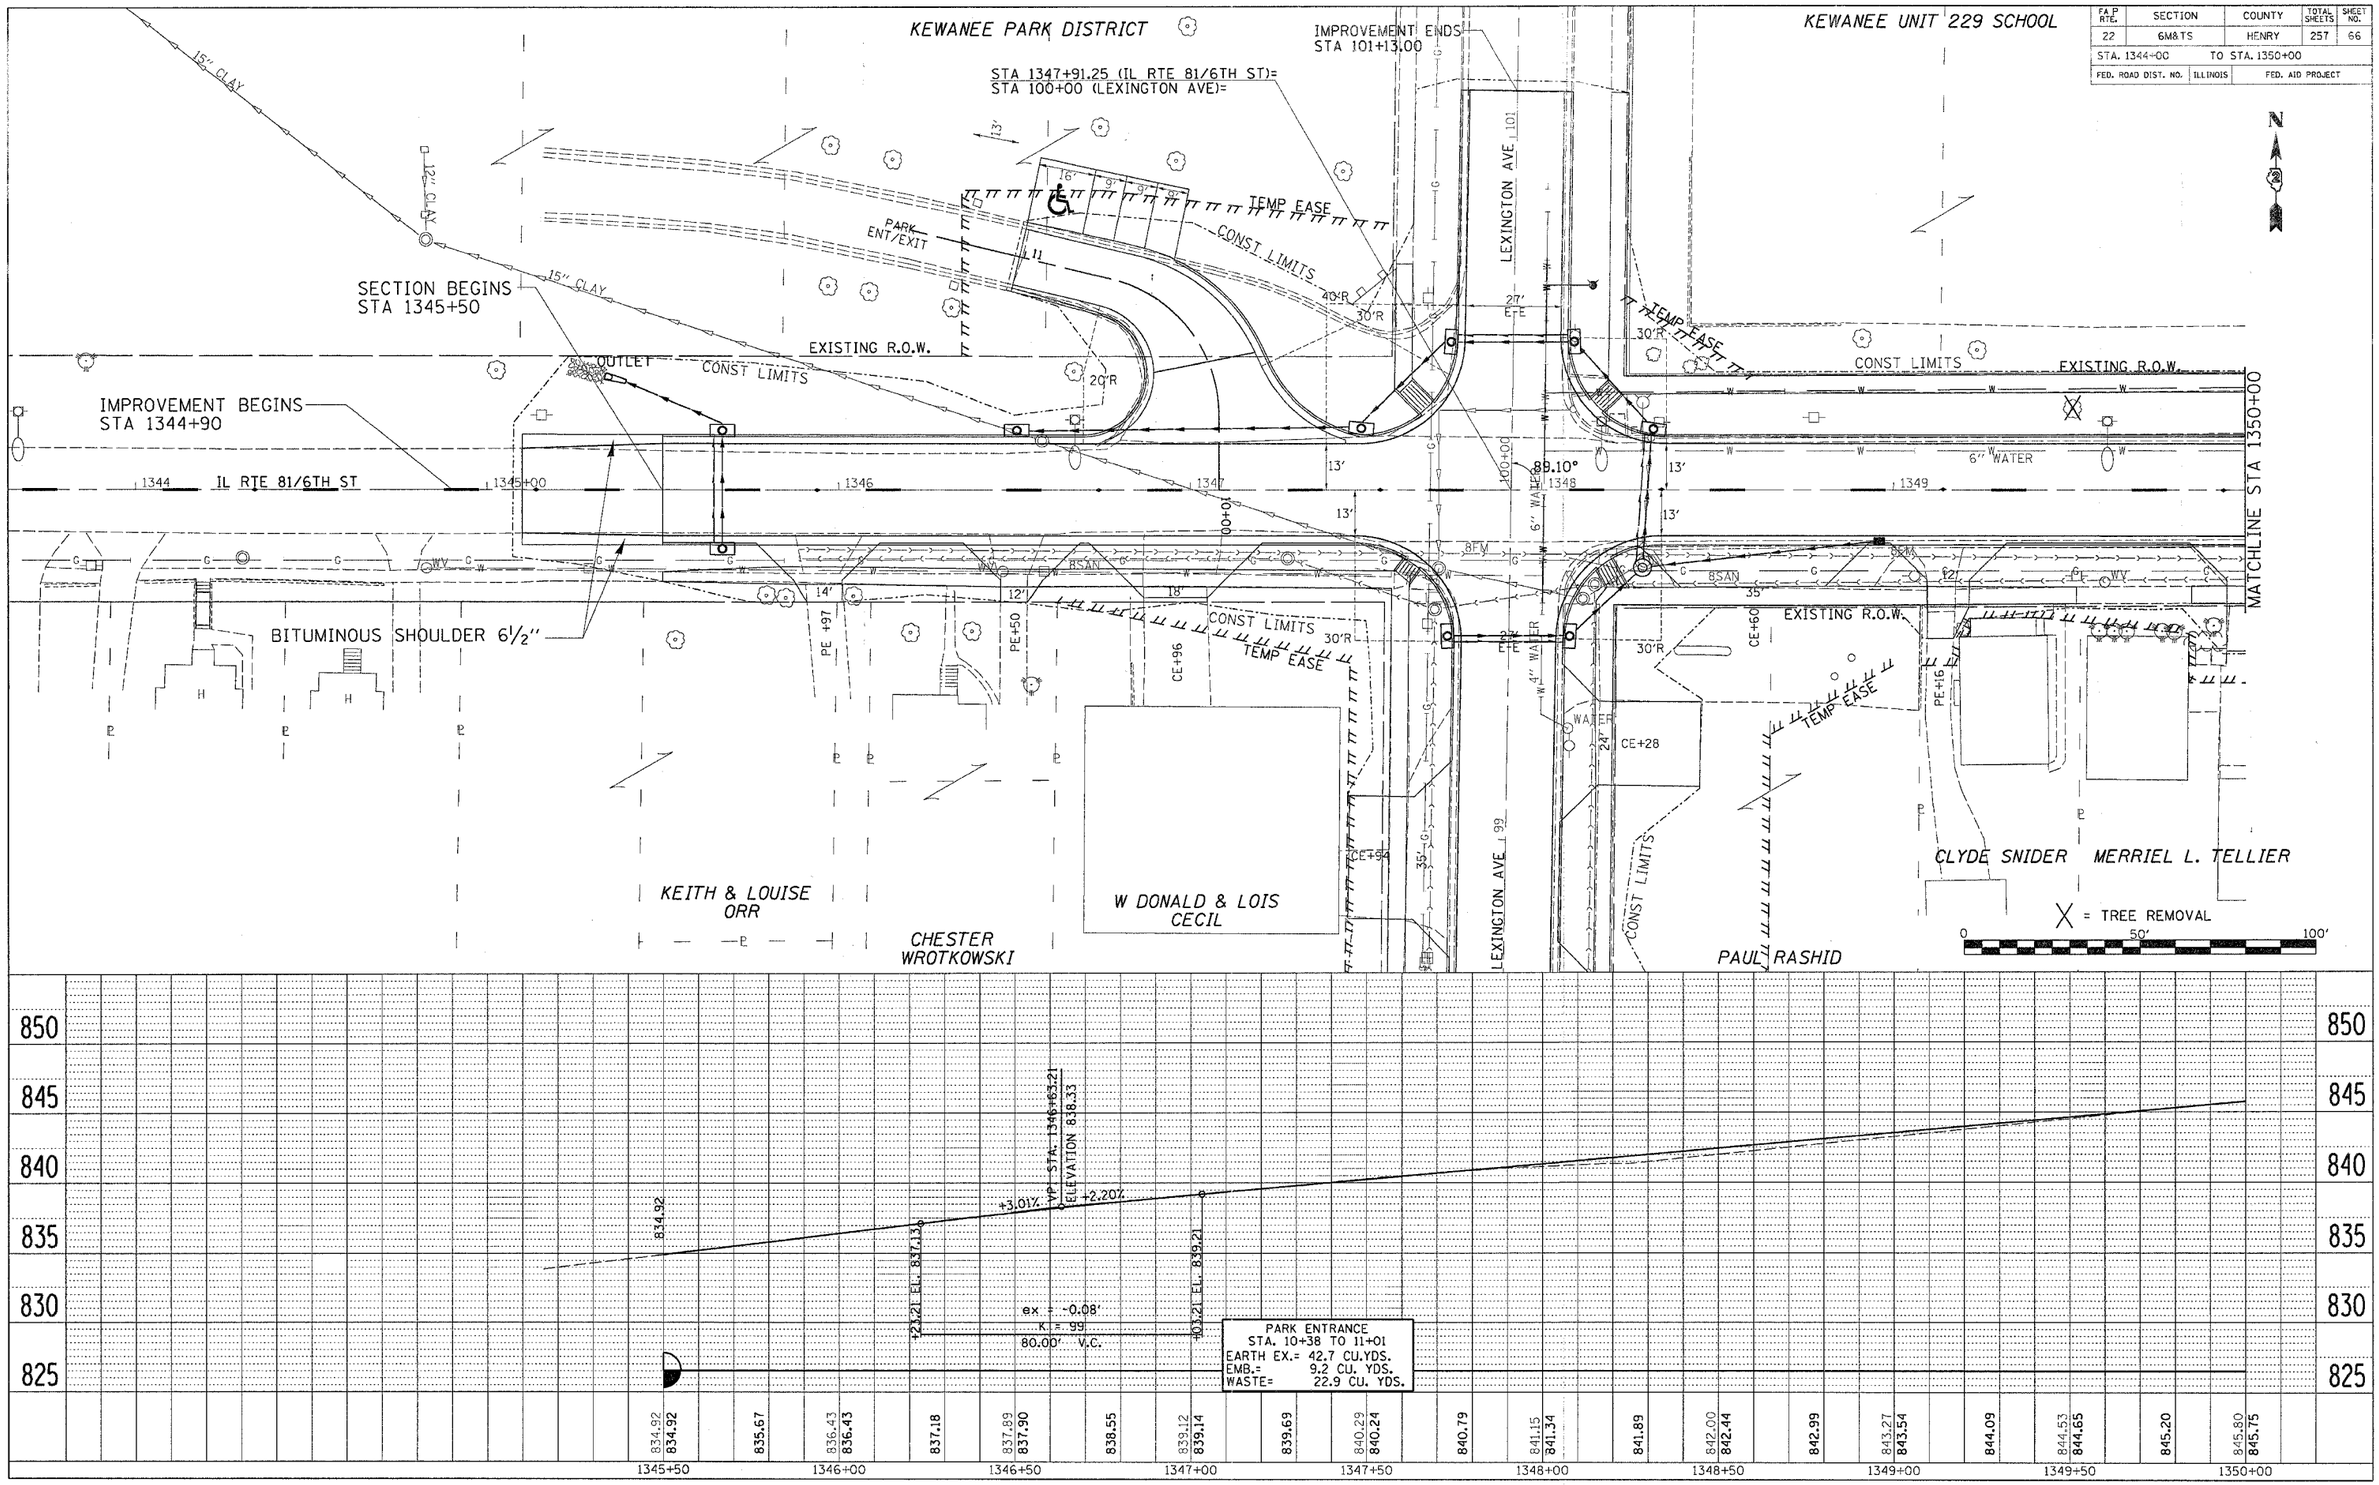

PLAN AND PROFILE IL RTE 81/6TH ST