CONTRACT NO. 64640

F.A.P. RTE.	SECTION	COUNTY	TOTAL SHEETS	SHEET NO.
22	6M & TS	HENRY	257	106
STA.	TO STA.			
FED. ROAD DIST. NO.	ILLINOIS	FED. AID PROJECT		

R.O.W & EASEMENT DETAILS

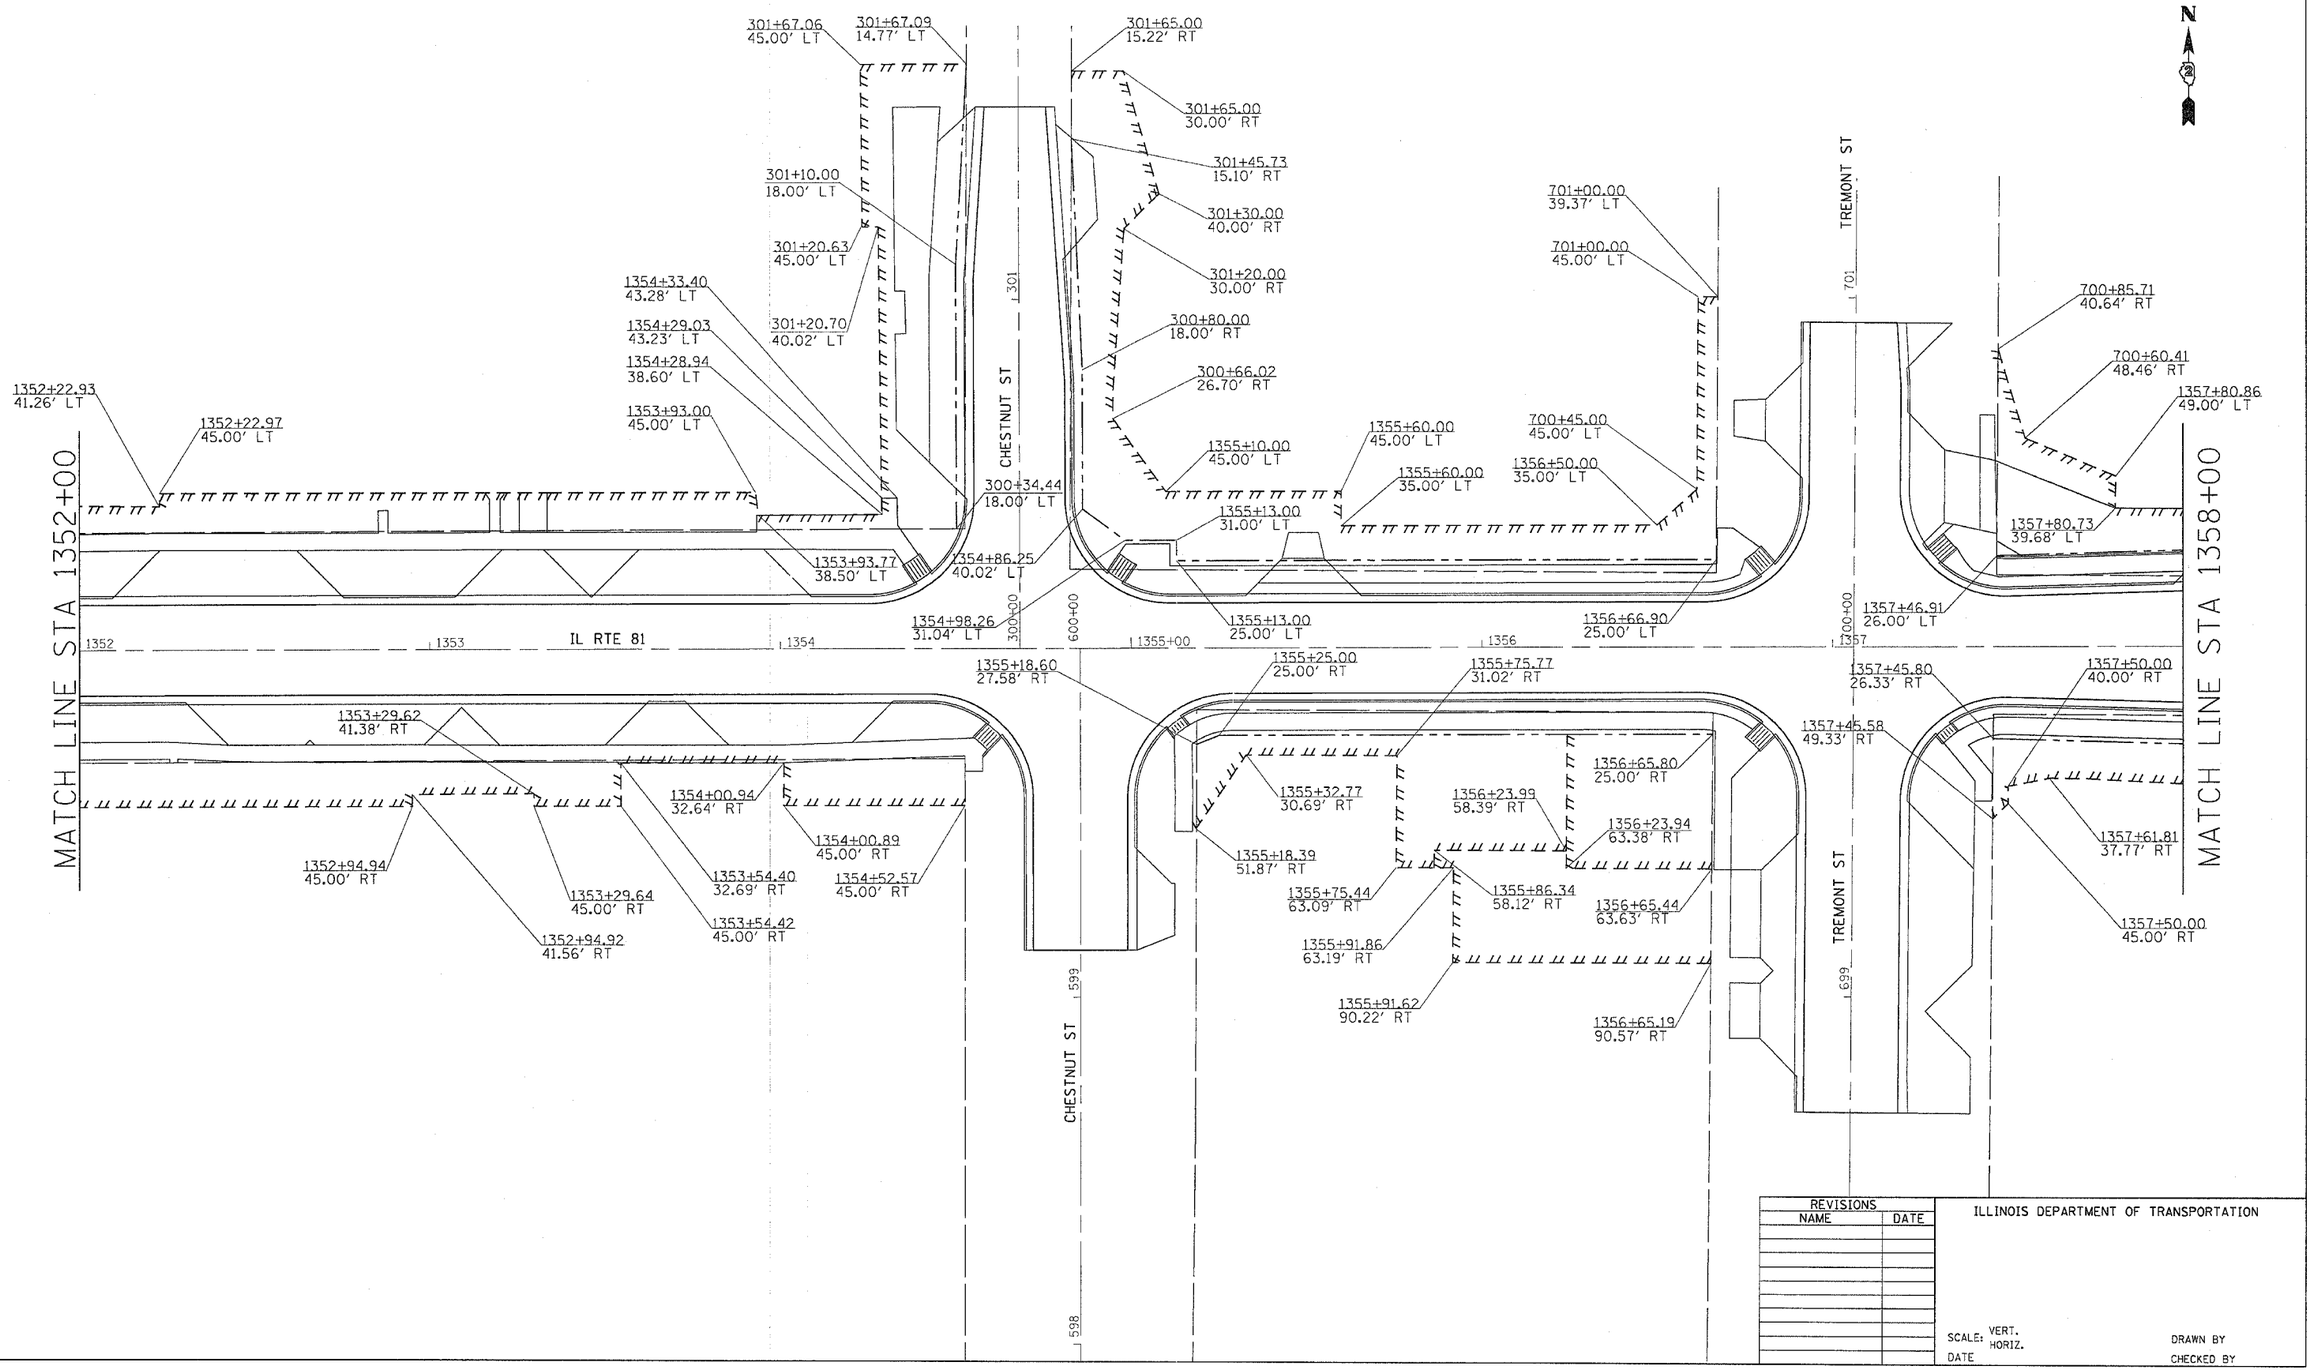

REVISIONS NAME	DATE

ILLINOIS DEPARTMENT OF TRANSPORTATION

SCALE: VERT. HORIZ.

DATE

DRAWN BY

CHECKED BY

PLOT DATE = Thu Oct 27 09:16:31 2005
FILE NAME = c:\prog_pw\v21r8580\v18580-ves-dgn
PLOT SCALE = 20.0000 ' / IN.
REFERENCE = REF

R.O.W & EASEMENT DETAILS