CONTRACT NO. 64640

F.A.P RTE.	SECTION	COUNTY	TOTAL SHEETS	SHEET NO.
22	6M&TS	HENRY	257	155
STA. 1349+15.51		TO STA. 1349+25.00		
FED. ROAD DIST. NO.	ILLINOIS	FED. AID PROJECT		

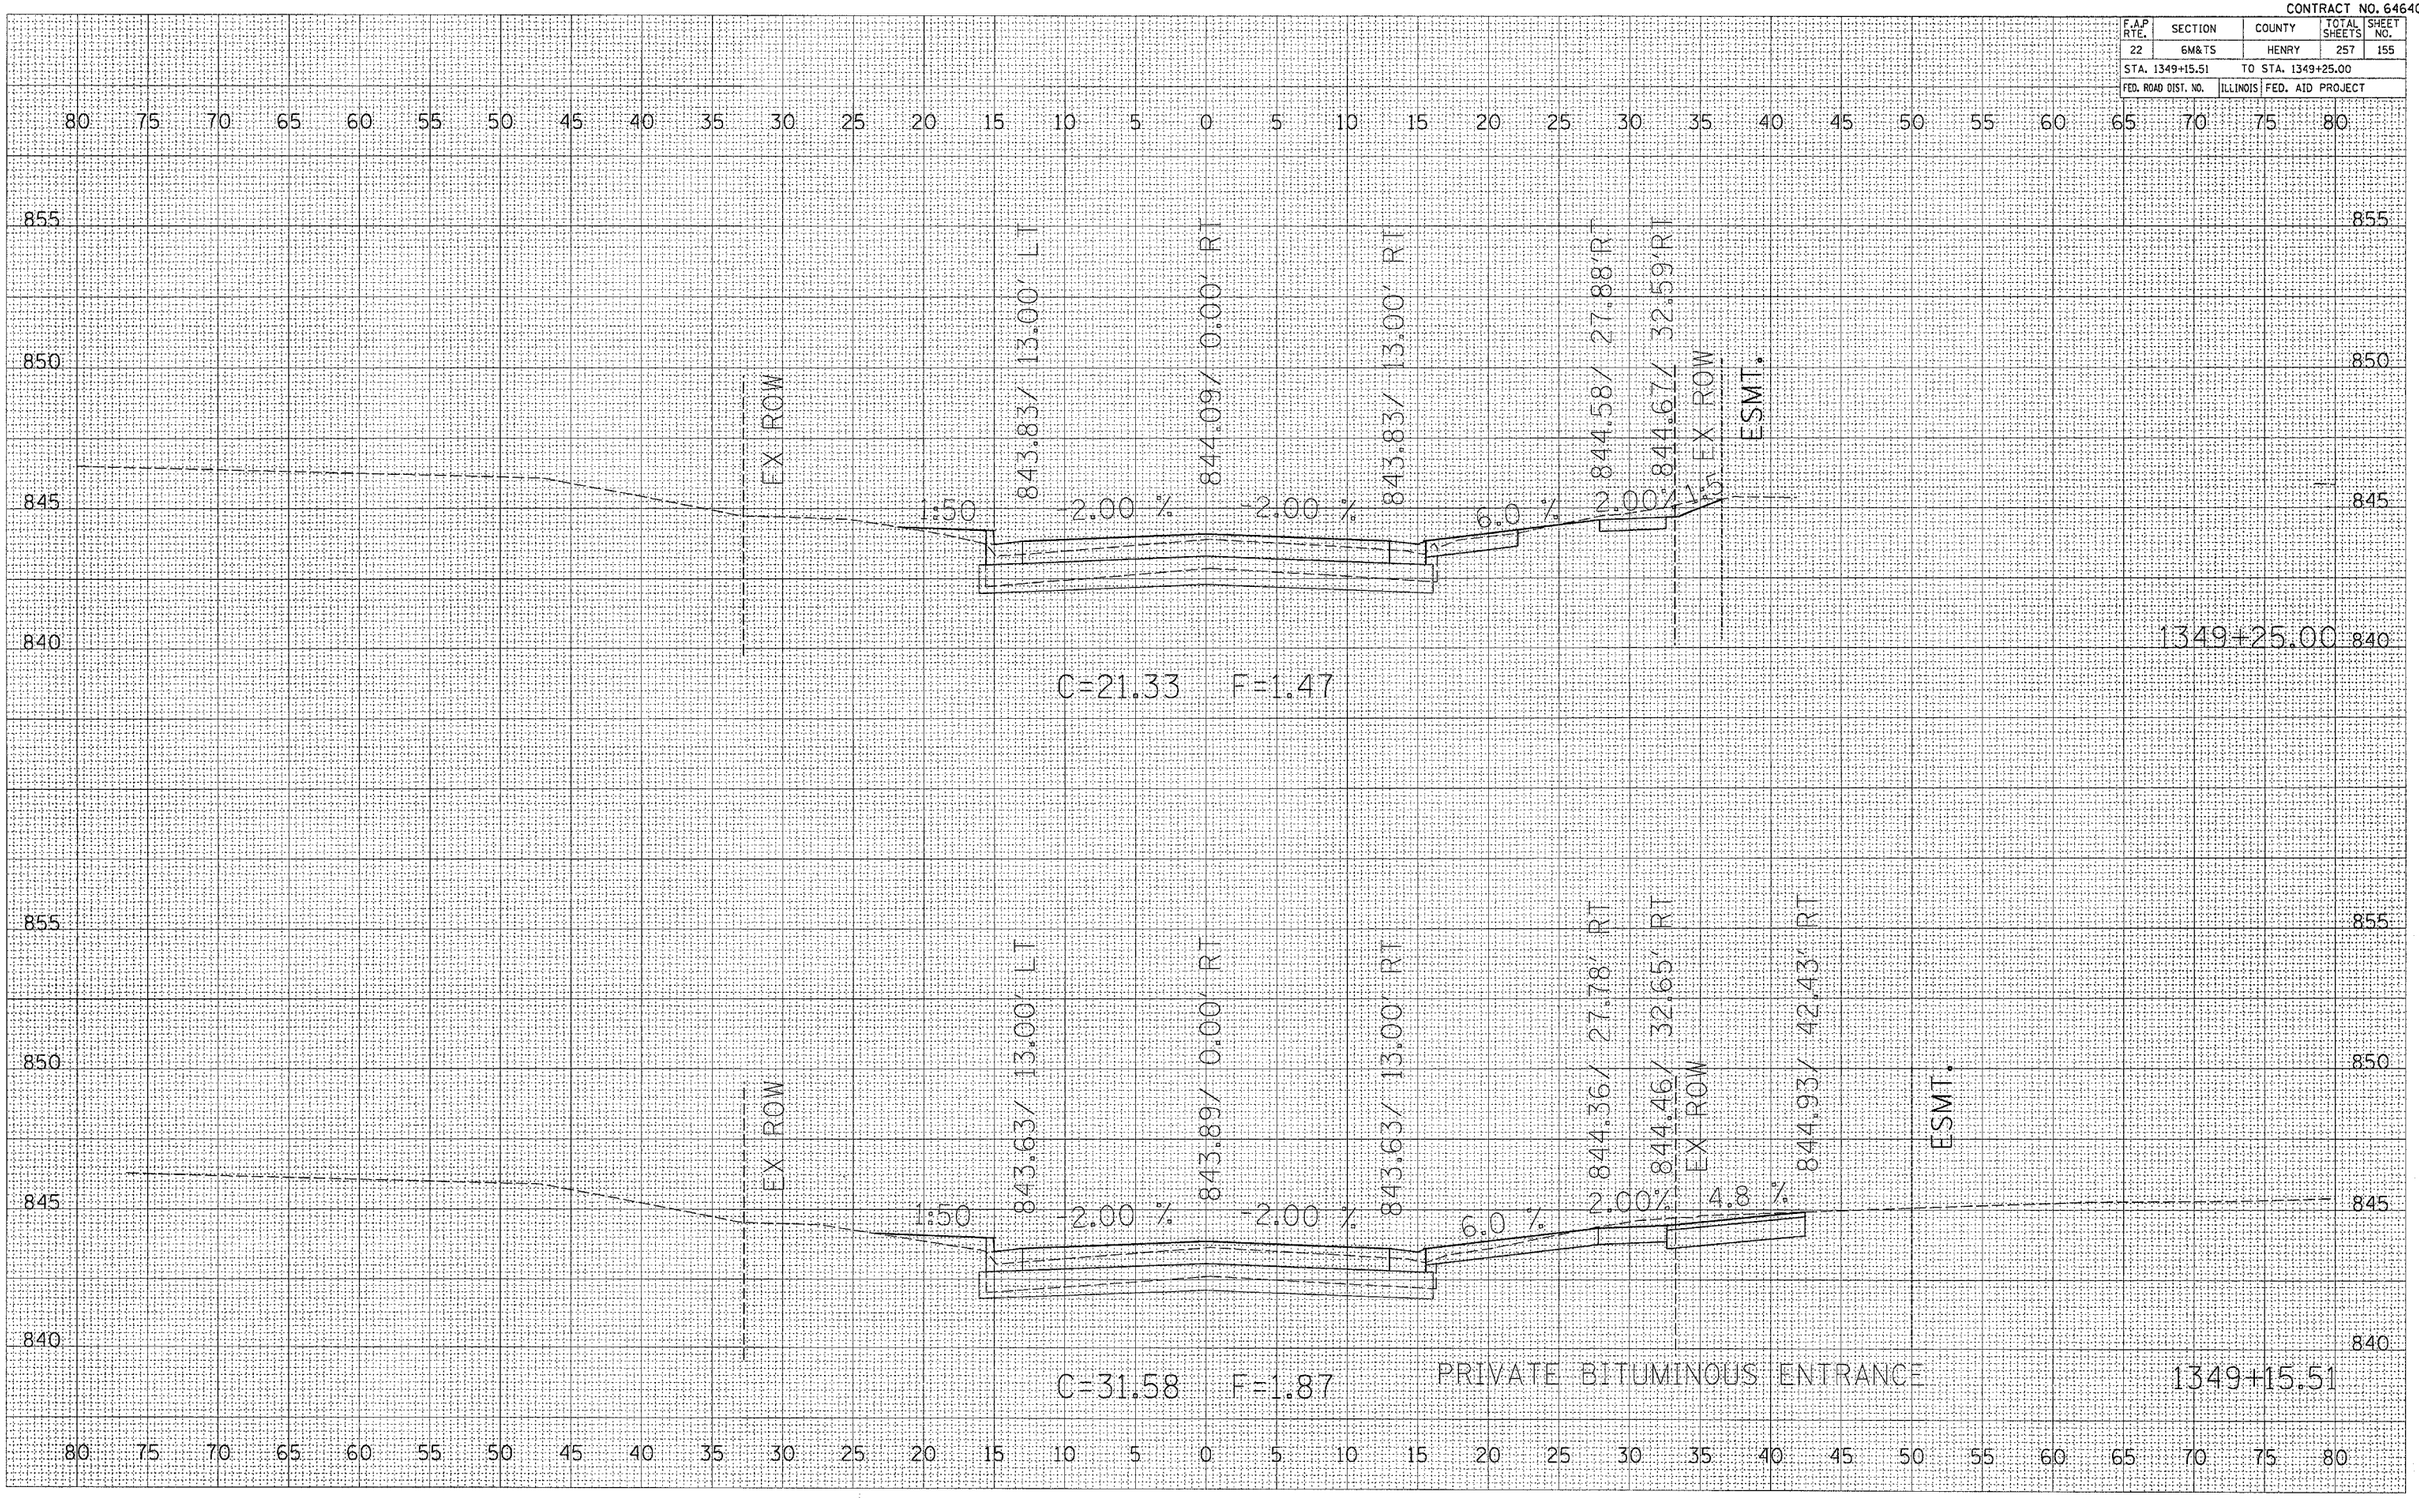

FINAL SURVEY — NOTE BOOK — NO.
SURVEYED — BY — DATE
PLOTTED
TEMPLATE
AREAS
AREAS CHECKED

ORIGINAL SURVEY — NOTE BOOK — NO.
SURVEYED — BY — DATE
PLOTTED
TEMPLATE
AREAS
AREAS CHECKED

PLOT DATE = Wed Oct 26 14:56:30 2005
FILE NAME = s:\dgn_data\s216808\s216808mnl.dgn
PLOT SCALE = 50.0000 ' / IN.
REFERENCE = REF