CONTRACT NO64640

F.A.P RTE.	SECTION	COUNTY	TOTAL SHEETS	SHEET NO.
22	6M & TS	HENRY	257	239
STA. 898+75.00		TO STA. 898+88.25		
FED. ROAD DIST. NO.	ILLINOIS	FED. AID PROJECT		

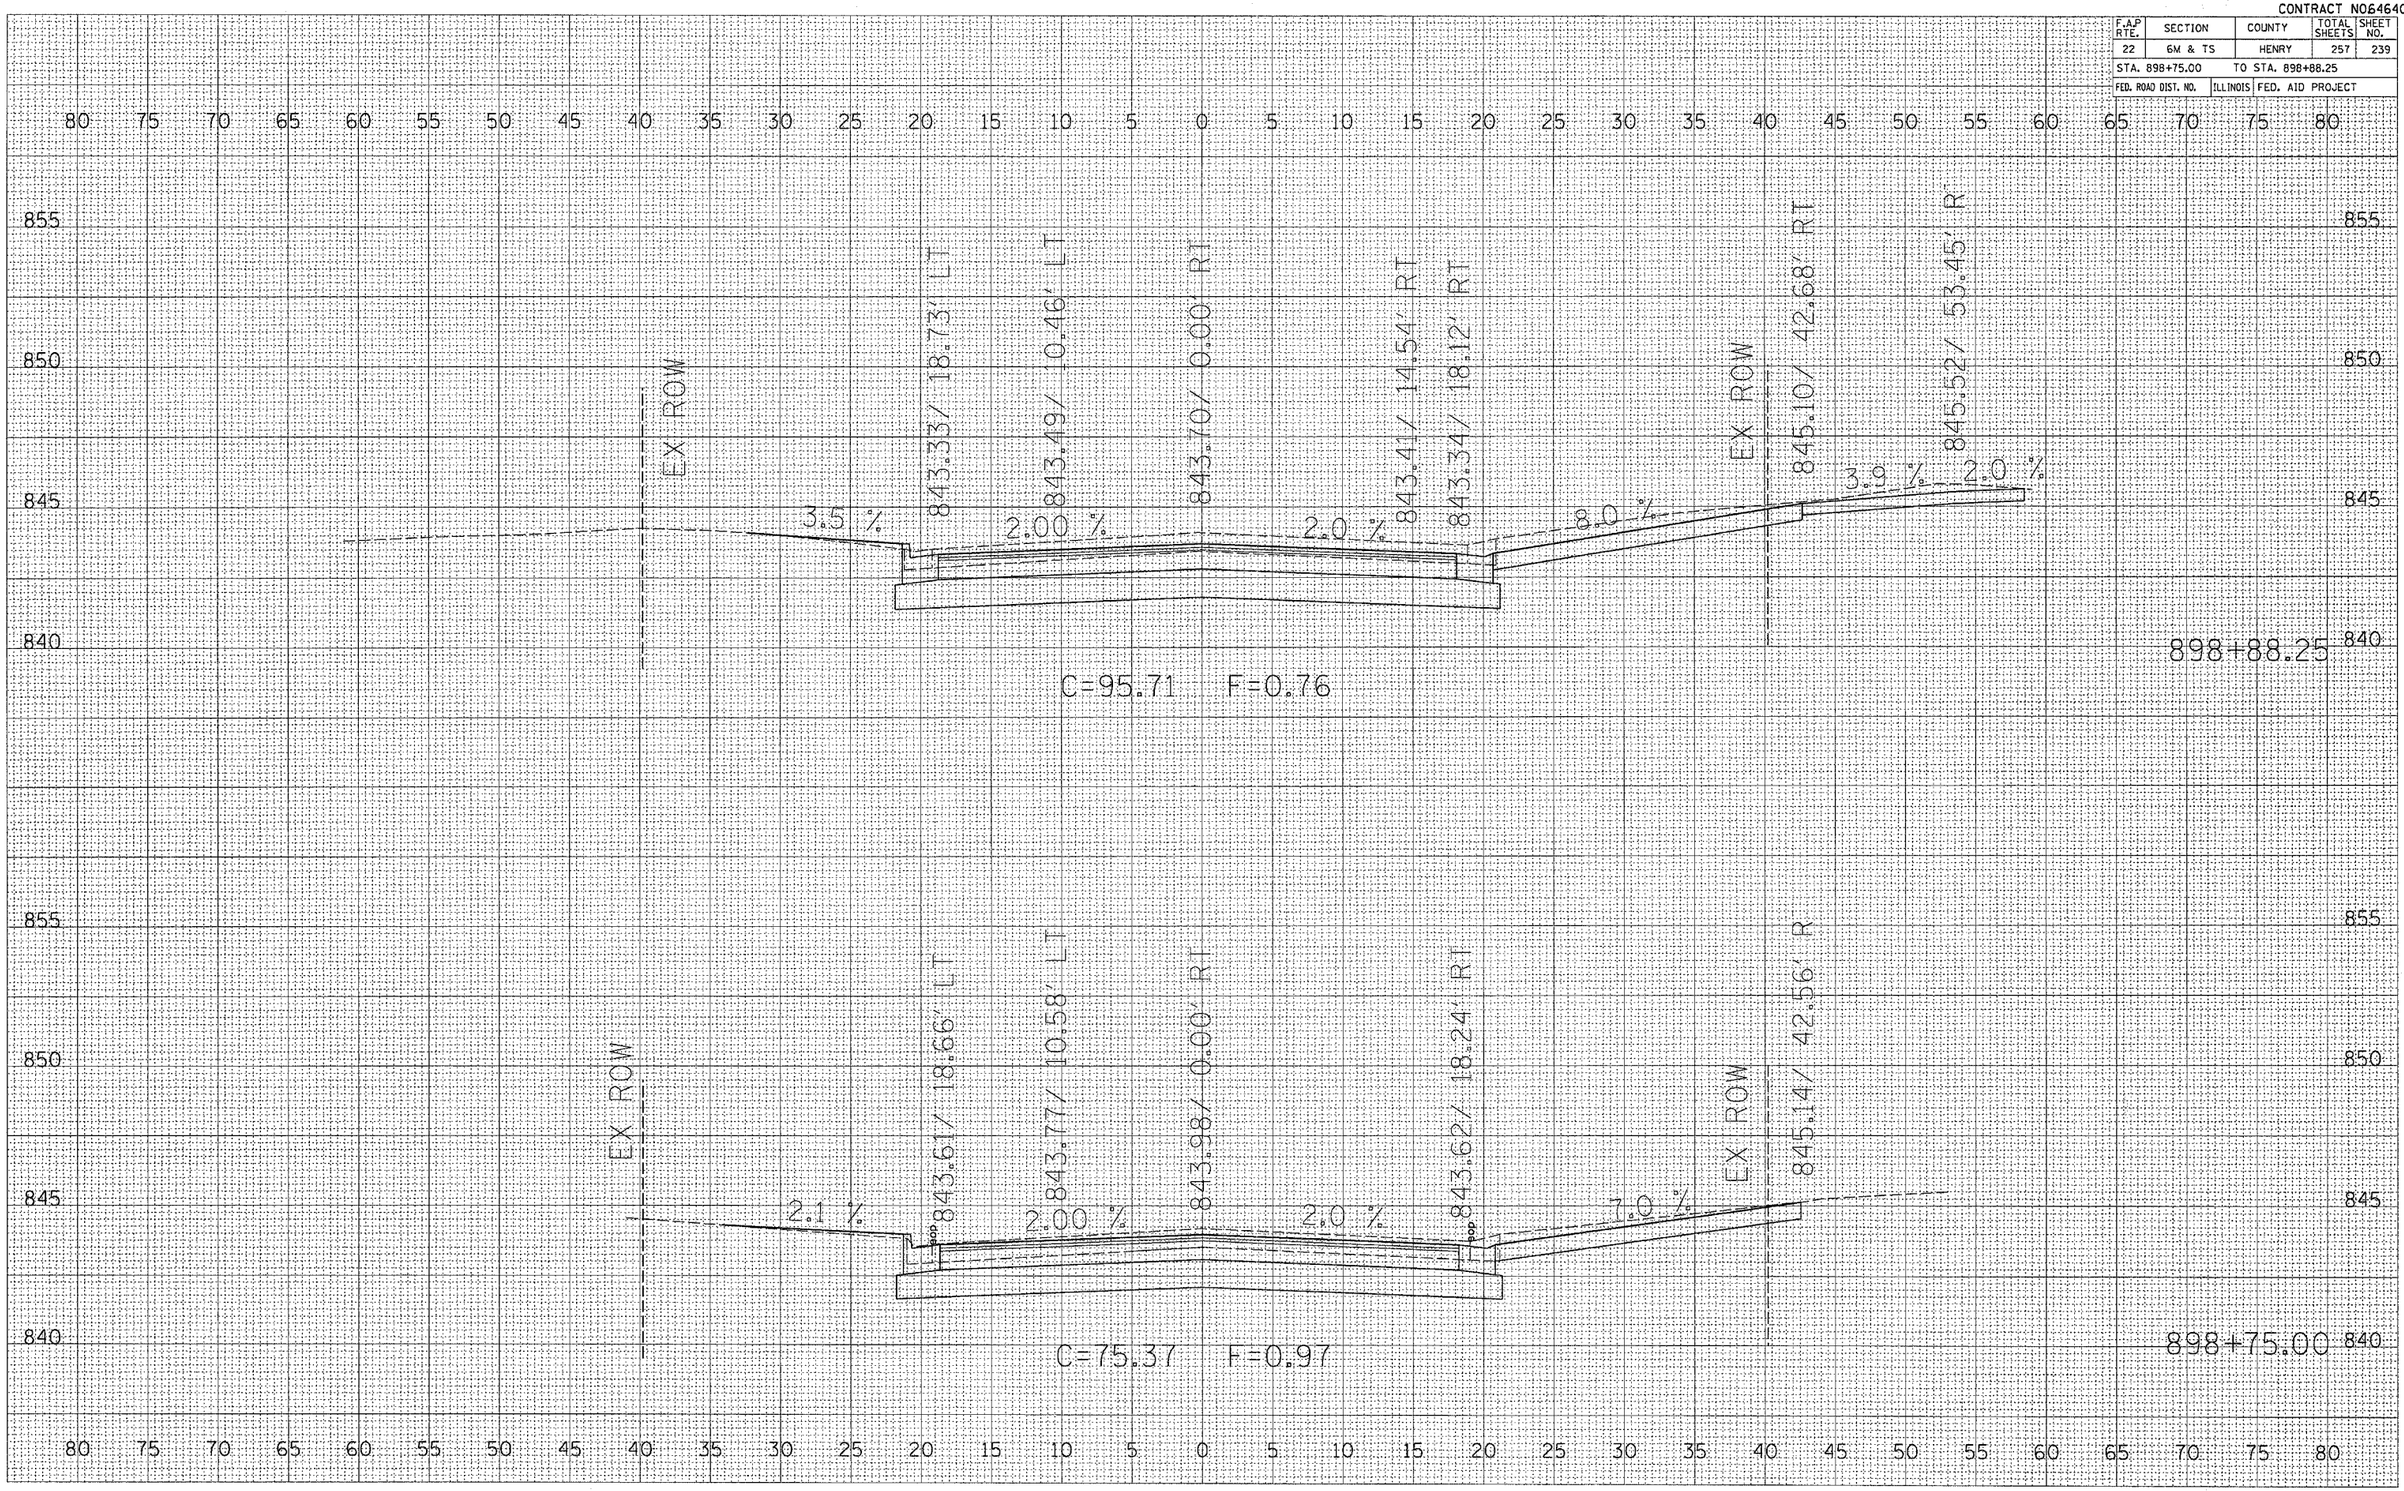

FINAL SURVEY NOTE BOOK NO. SURVEYED PLOTTED TEMPLATE AREAS AREAS CHECKED BY DATE

ORIGINAL SURVEY NOTE BOOK NO. SURVEYED PLOTTED TEMPLATE AREAS AREAS CHECKED BY DATE

PLOT DATE = Thu Oct 27 07:25:22 2005
FILE NAME = c:\projects\p216800\p16800x5.dgn
PLOT SCALE = 5.0000 ' / IN.
REFERENCE = REF

5th Street