F.A.P. RTE.	SECTION	COUNTY	TOTAL SHEETS	SHEET NO.
599	42MFT-BR	ROCK ISLAND	90	27
STA. 408+00		TO STA. 411+46		
FED. ROAD DIST. NO.	ILLINOIS	FED. AID PROJECT		

CONTRACT 64641

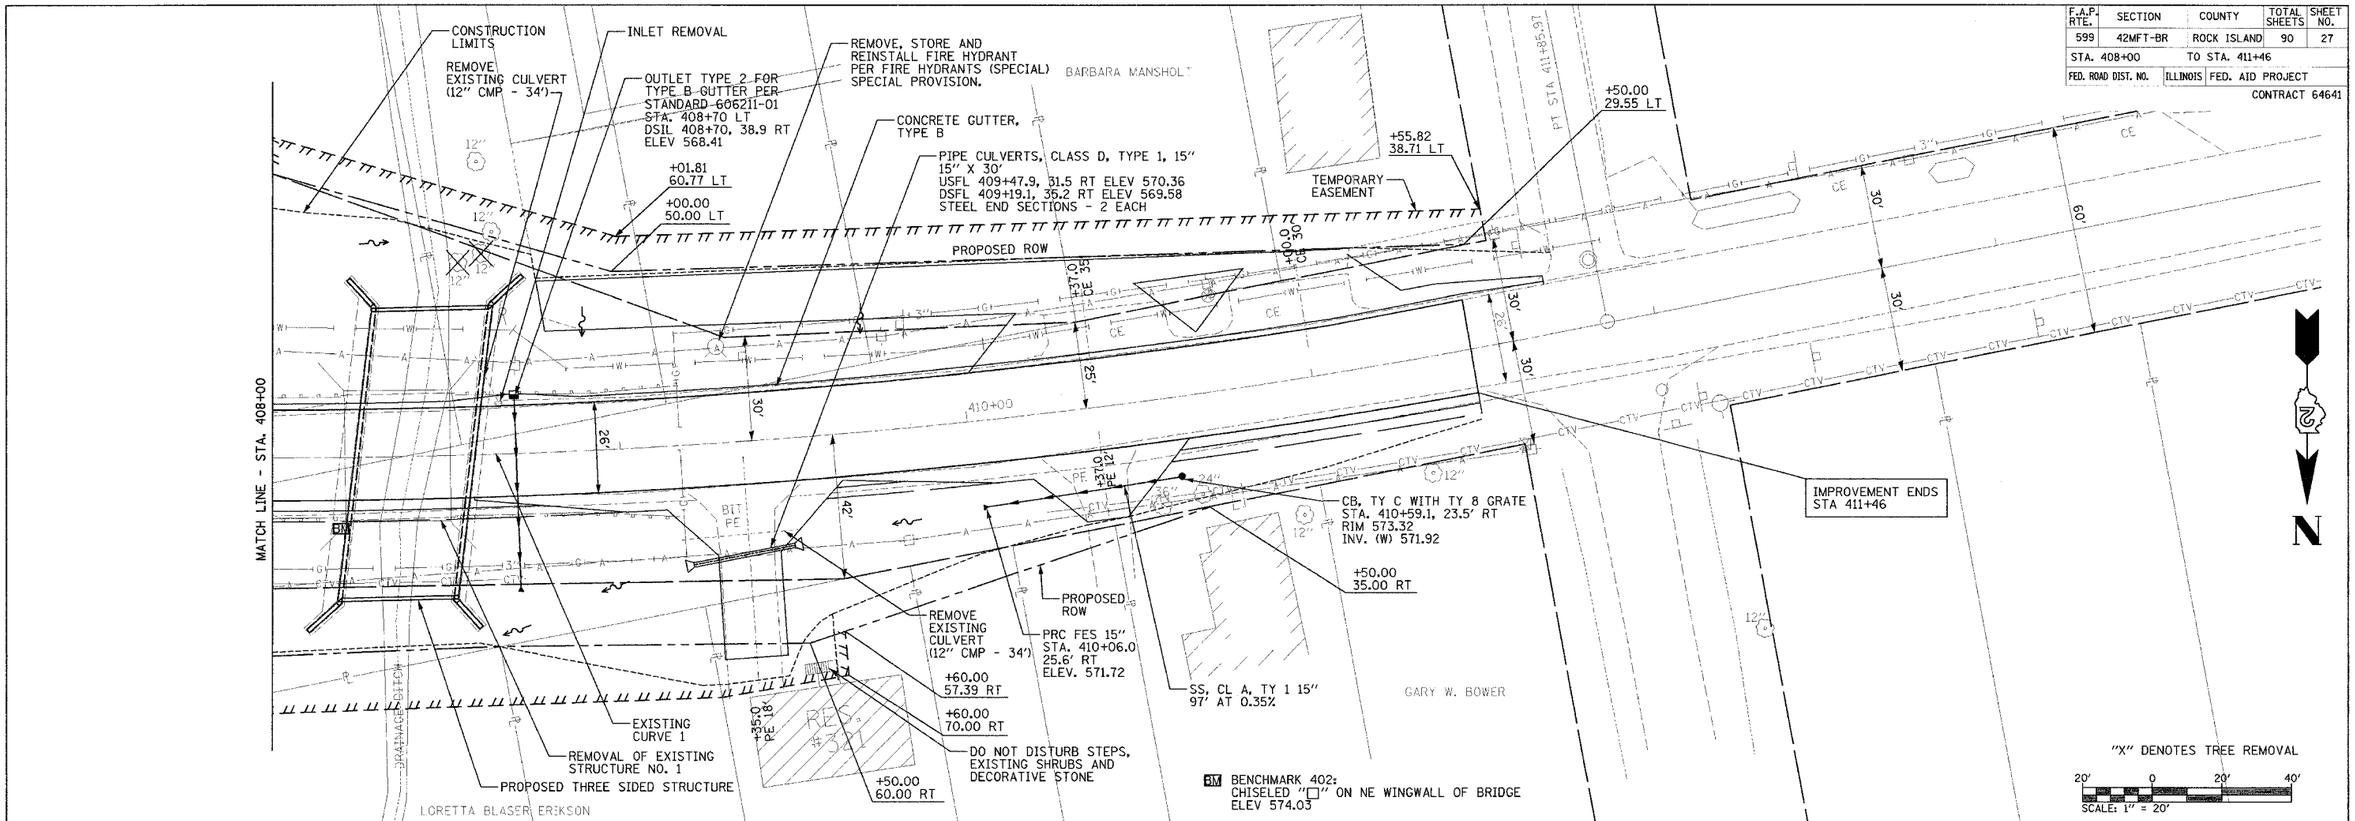

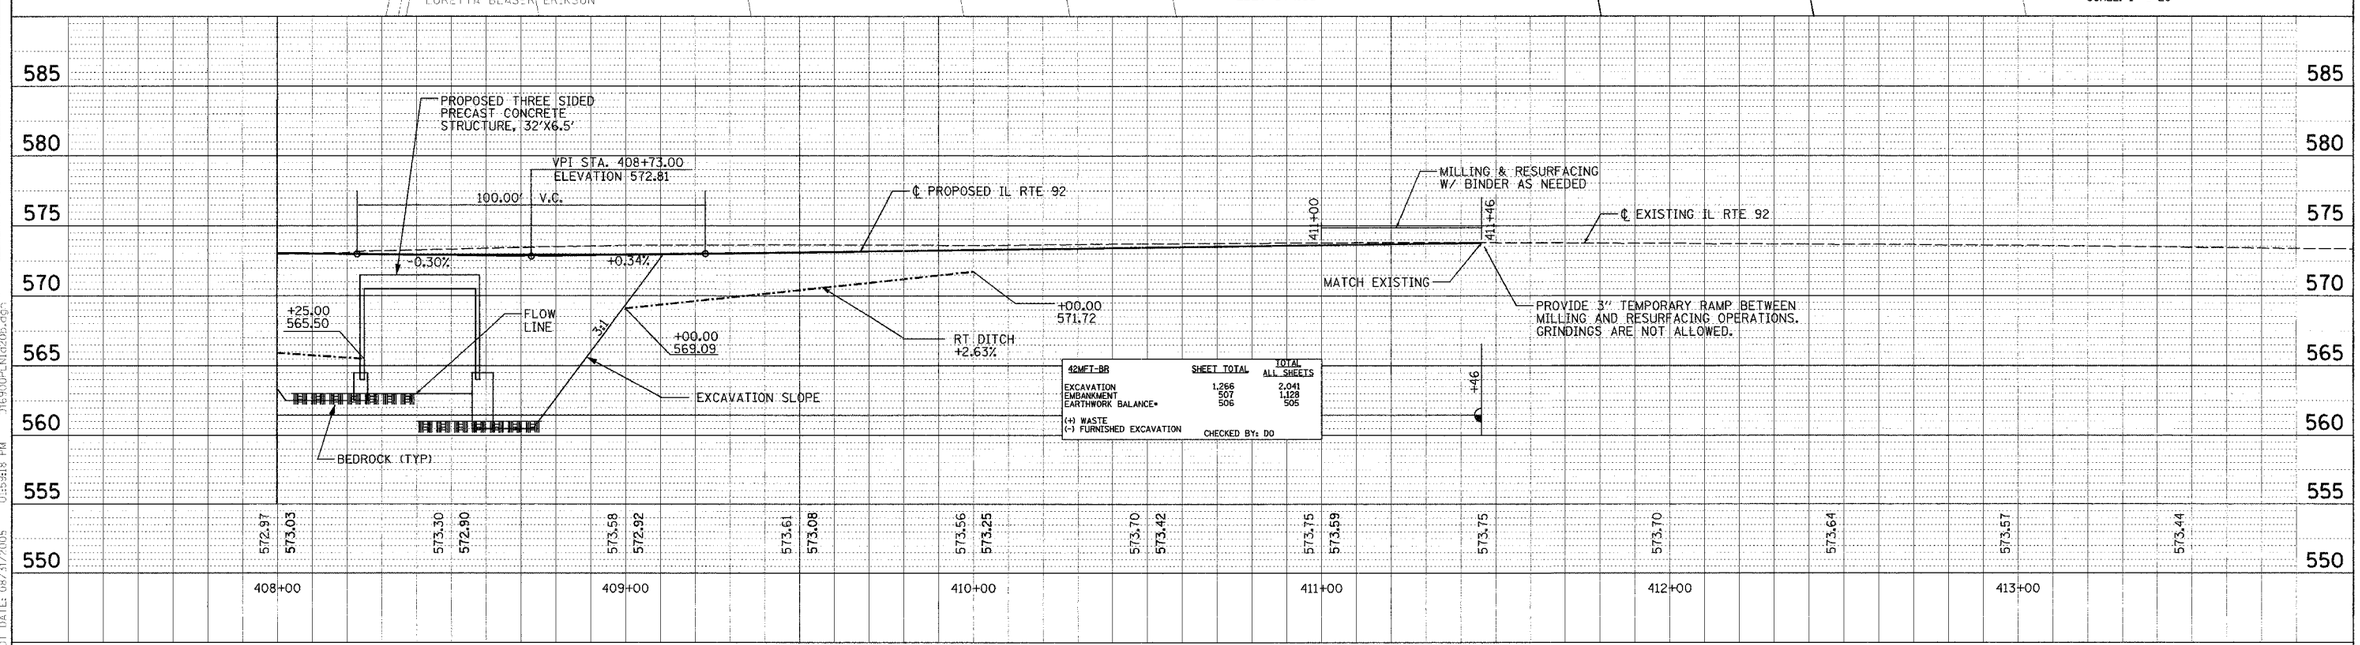

42MFT-BR	SHEET TOTAL	TOTAL ALL SHEETS
EXCAVATION	1,266	2,041
EMBANKMENT	507	1,128
EARTHWORK BALANCE*	506	505
(+) WASTE		
(-) FURNISHED EXCAVATION	CHECKED BY: DO	

PLOT DATE: 08/31/2005 01:59:18 PM D16900PLN1a20b.dgn

IL RTE 92 (AT ANDALUSIA)