CONTRACT NO. 64895

F.A.P. RTE.	SECTION	COUNTY	TOTAL SHEETS	SHEET NO.
517	L-M-3	BOONE	68	51
STA.		TO STA.		
FED. ROAD DIST. NO.	ILLINOIS	FED. AID PROJECT		

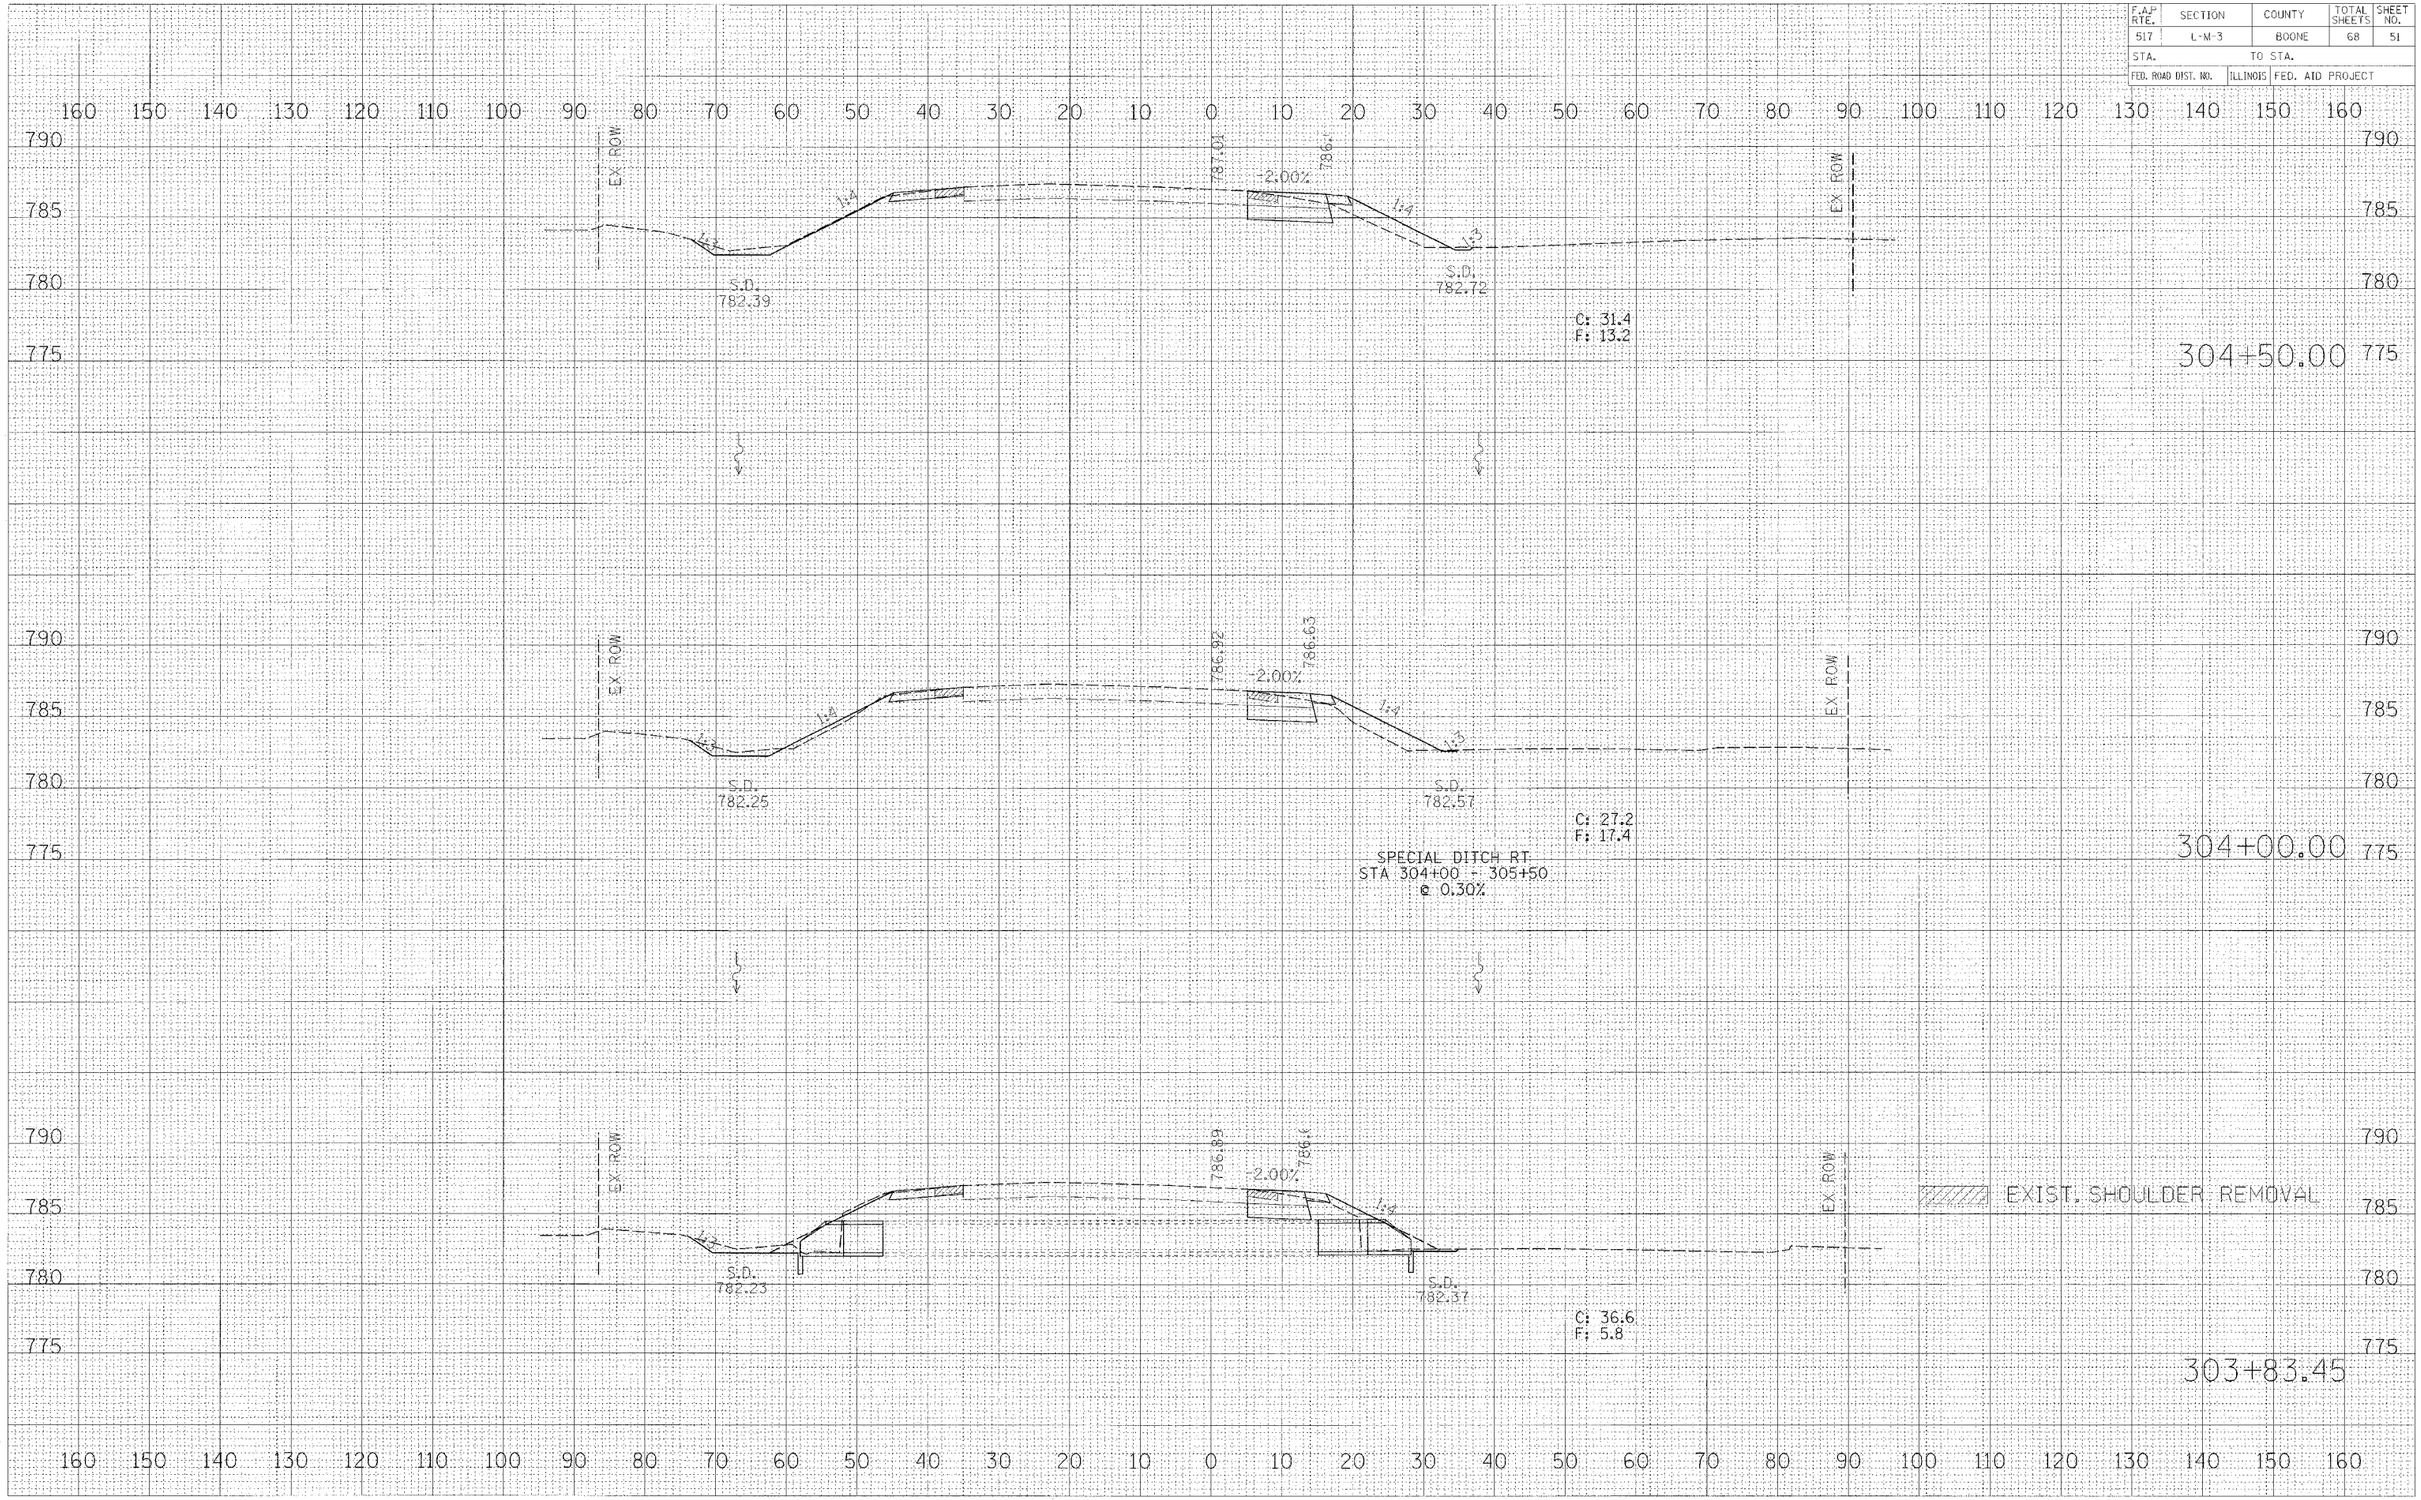

BUS RTE 20

FINAL SURVEY | SURVEYED | DATE
NOTE BOOK | PLOTTED | BY
NO. | TEMPLATE | CHECKED
AREAS CHECKED

ORIGINAL SURVEY | SURVEYED | DATE
NOTE BOOK | PLOTTED | BY
NO. | TEMPLATE | CHECKED
AREAS CHECKED

PLOT DATE = $DATE$
FILE NAME = $FILE$
PLOT SCALE = $SCALE$
REFERENCE = REF

\\D3703002E\CADD\Z04803xe.dgn 10/3/2005 3:35:08 PM