CONTRACT NO. 64895

F.A.P RTE.	SECTION	COUNTY	TOTAL SHEETS	SHEET NO.
517	L-M-3	BOONE	68	60
STA.		TO STA.		
FED. ROAD DIST. NO.	ILLINOIS	FED. AID PROJECT		

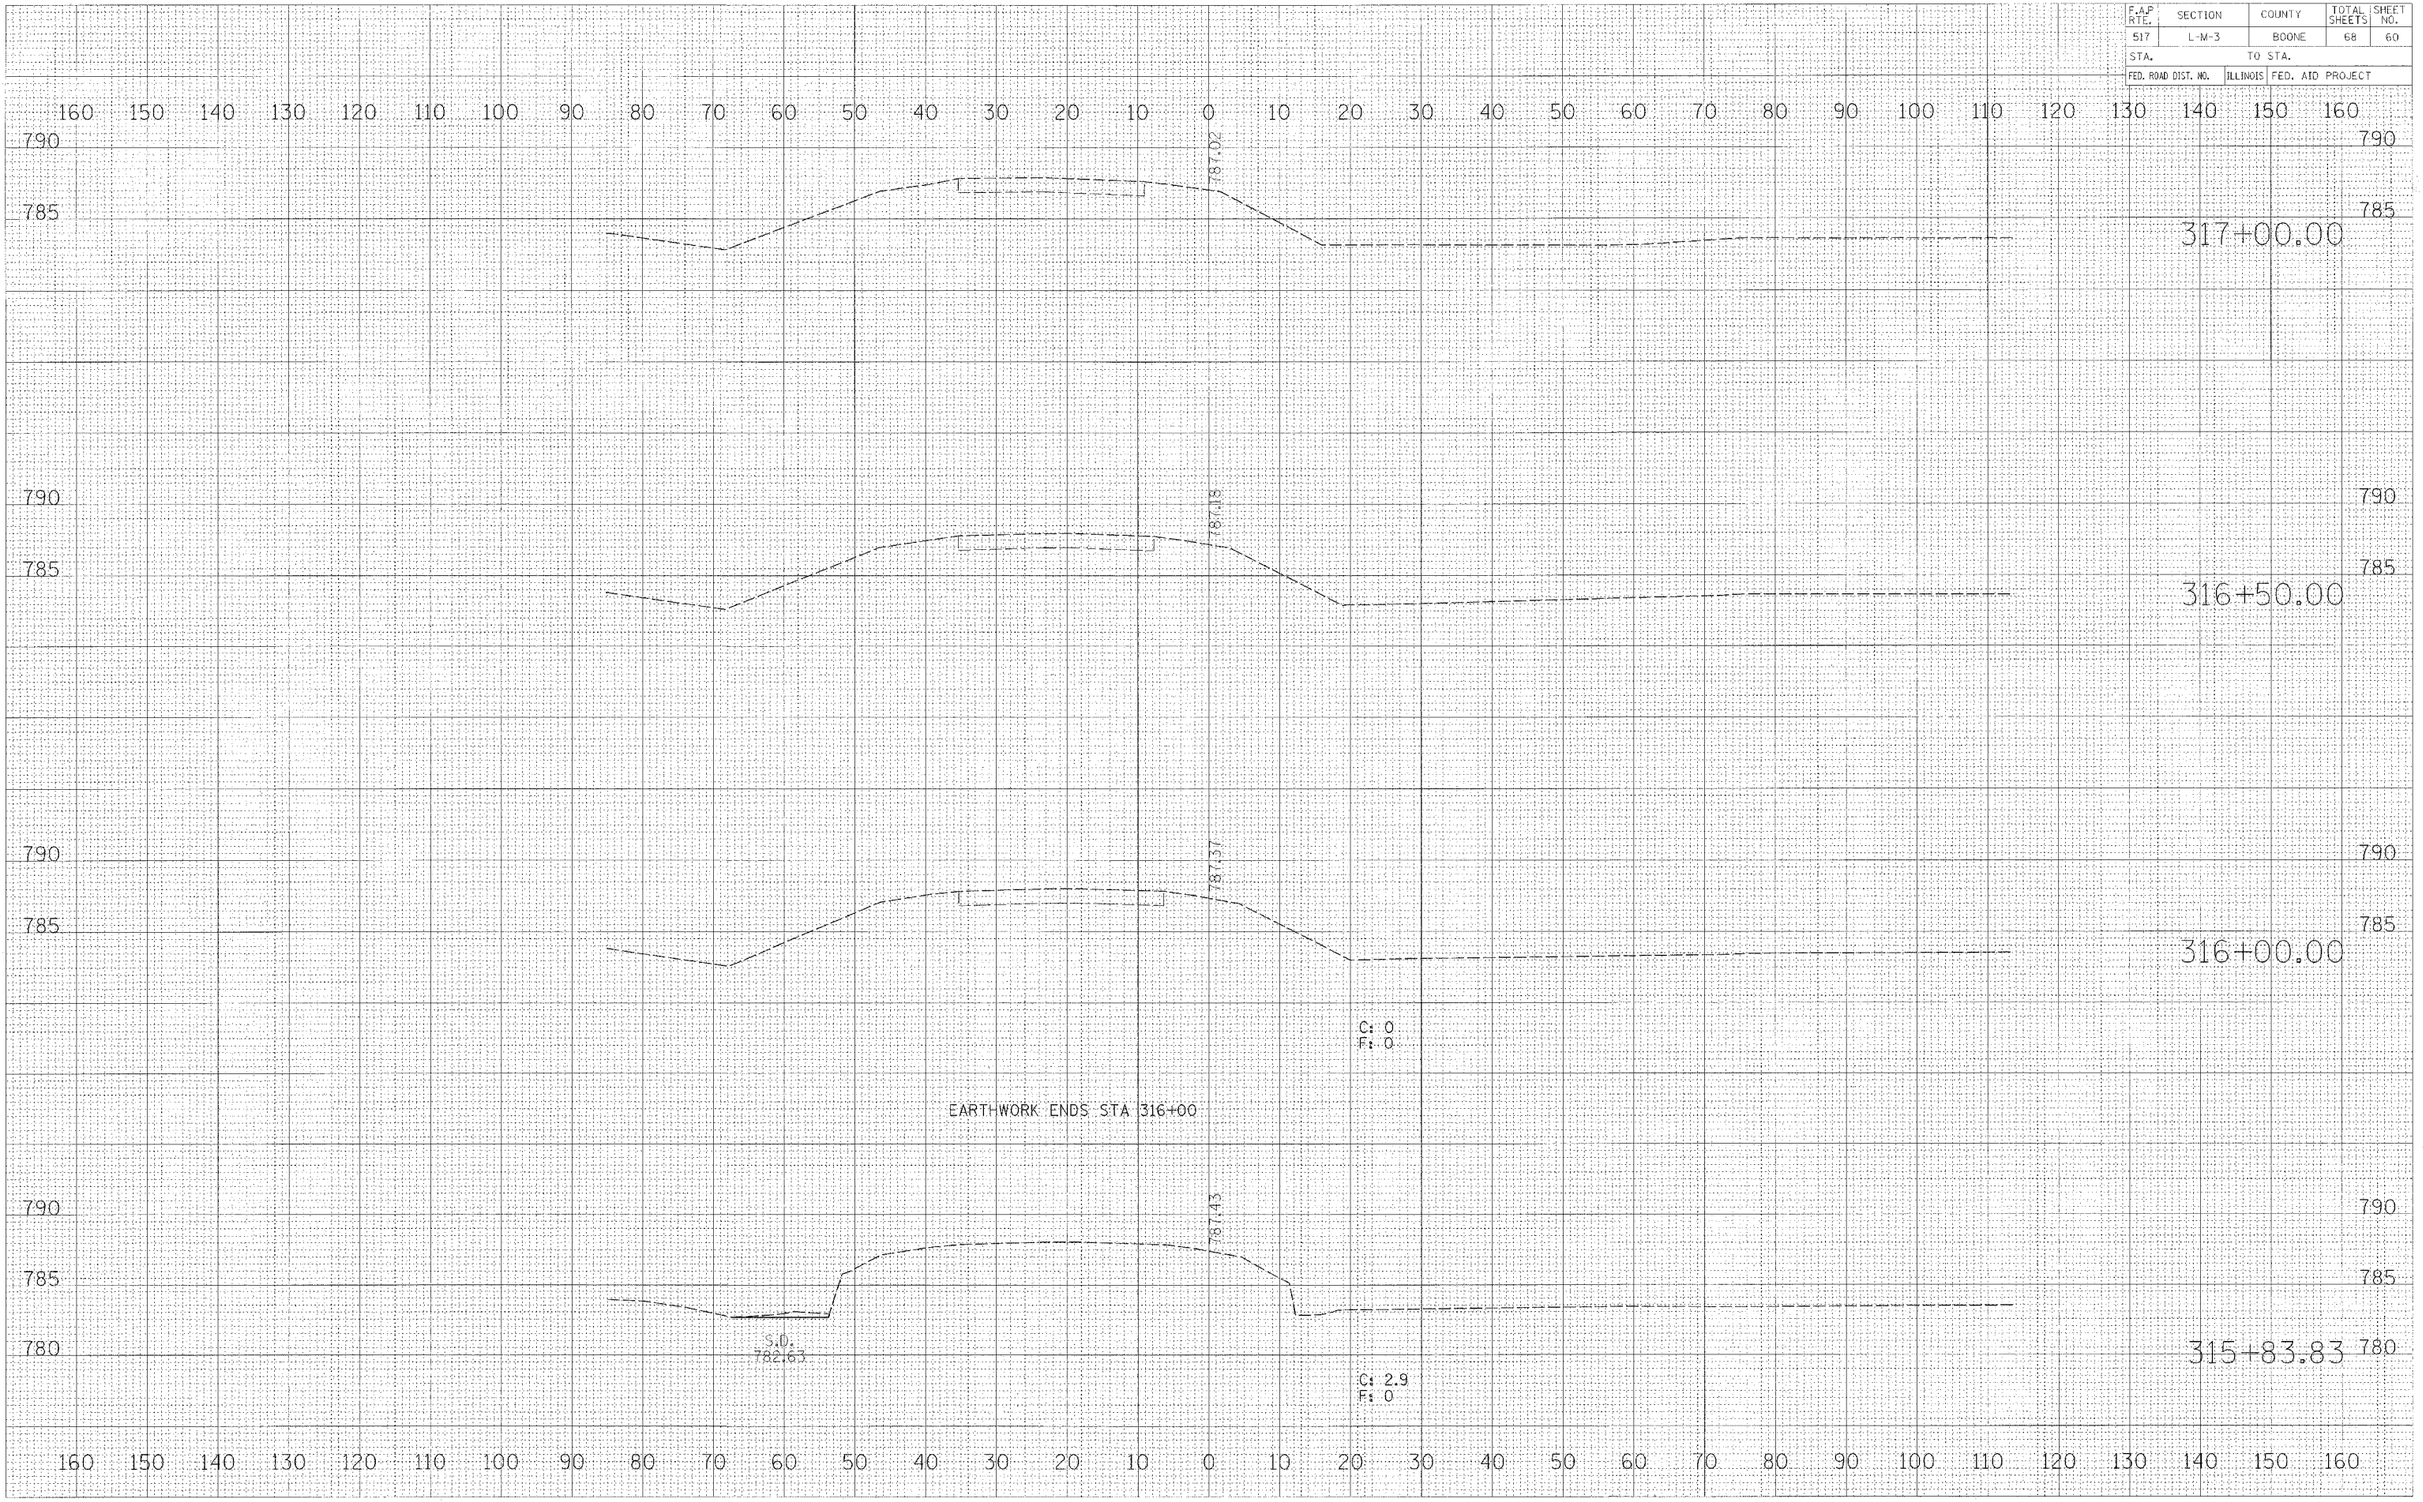

FINAL SURVEY	BY	DATE
SURVEYED		
PLOTTED		
TEMPLATE		
AREAS		
AREAS CHECKED		
NOTE BOOK NO.		

ORIGINAL SURVEY	BY	DATE
SURVEYED		
PLOTTED		
TEMPLATE		
AREAS		
AREAS CHECKED		
NOTE BOOK NO.		

PLOT DATE = $DATE$
FILE NAME = $FILEN$
PLOT SCALE = $SCALE$
REFERENCE = REF

BUS RTE 20

\23703042E\CADD\Z04903xm.dgn 10/3/2005 3:45:28 PM