CONTRACT NO. 64895

F.A.P RTE.	SECTION	COUNTY	TOTAL SHEETS	SHEET NO.
517	L-M-3	BOONE	68	67
STA.		TO STA.		
FED. ROAD DIST. NO.	ILLINOIS	FED. AID PROJECT		

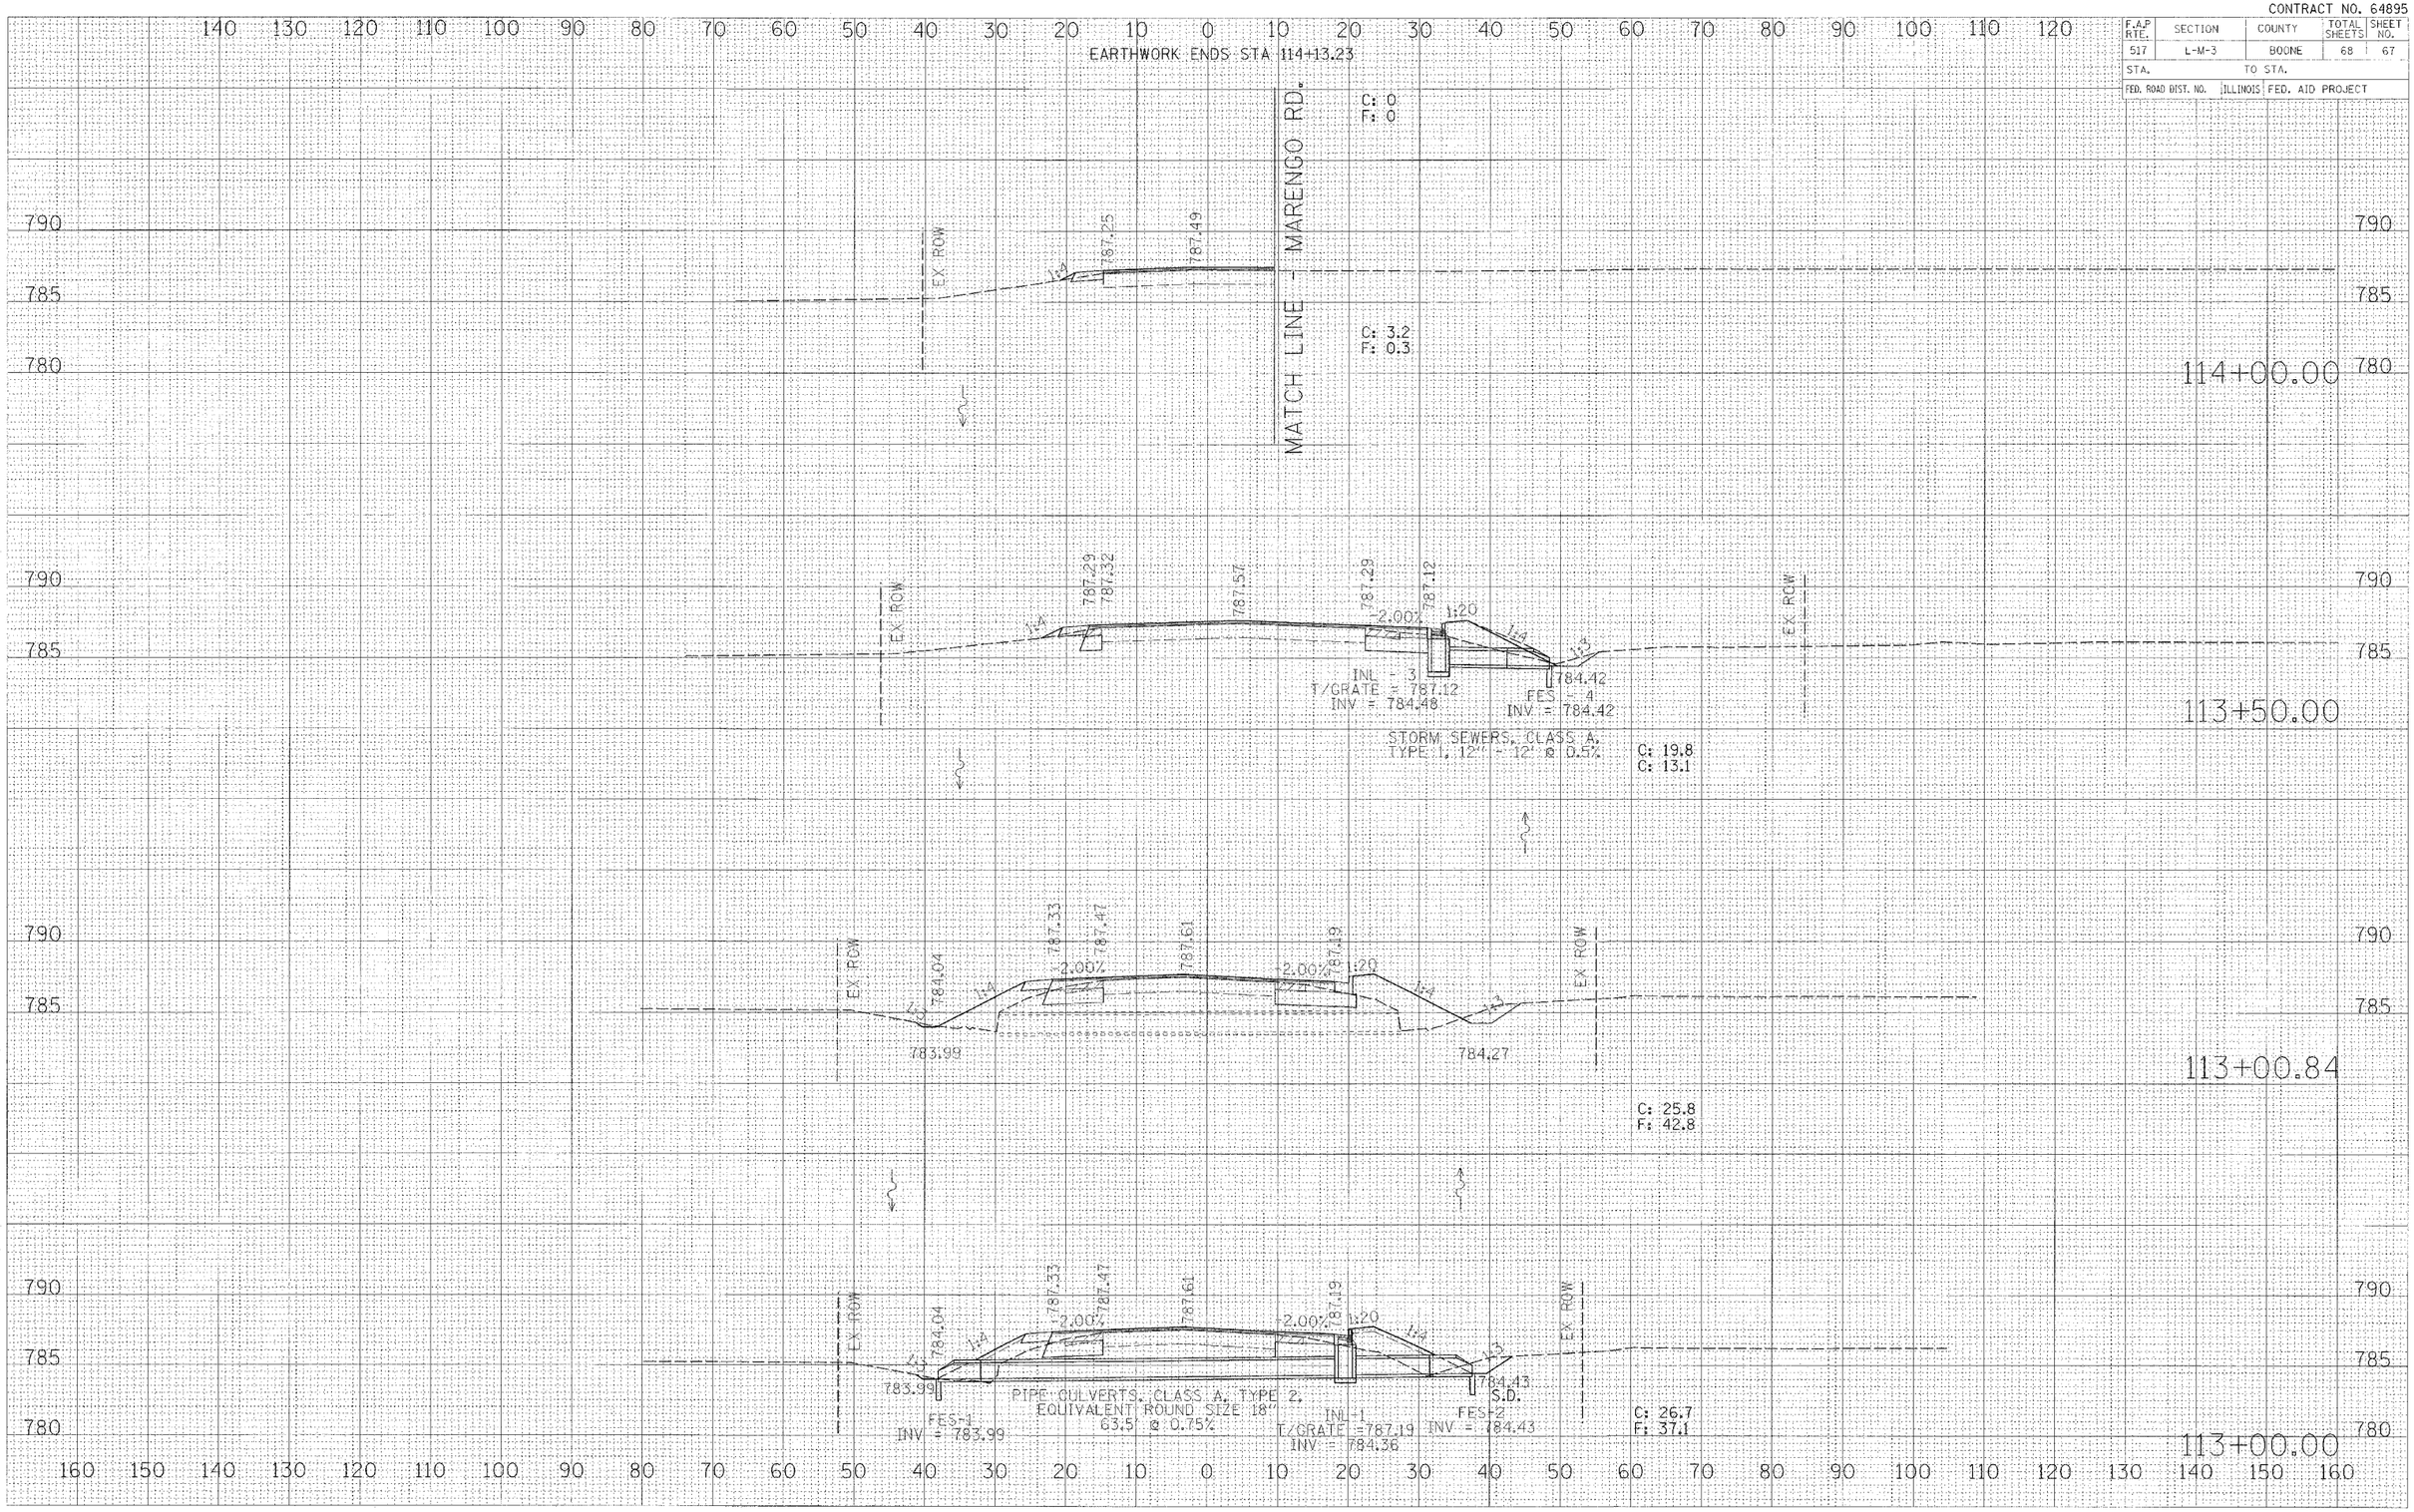

BONUS AVE

FINAL SURVEY — NOTE BOOK — NO. — DATE — BY — SURVEYED — PLOTTED — TEMPLATE — AREAS — AREAS CHECKED

ORIGINAL SURVEY — NOTE BOOK — NO. — DATE — BY — SURVEYED — PLOTTED — TEMPLATE — AREAS — AREAS CHECKED

PLOT DATE = #DATE#
FILE NAME = #FILE$
PLOT SCALE = #SCALE$
REFERENCE = #REF#

.\2370302E\CADD\204803xs.dgn 10/3/2005 3:56:24 PM