CONTRACT NO. 64896

F.A.P. RTE.	SECTION	COUNTY	TOTAL SHEETS	SHEET NO.
301	21-T	STEPHENSON	49	7
STA.		TO STA.		
FED. ROAD DIST. NO.	ILLINOIS	FED. AID PROJECT		

TYPICAL SECTION

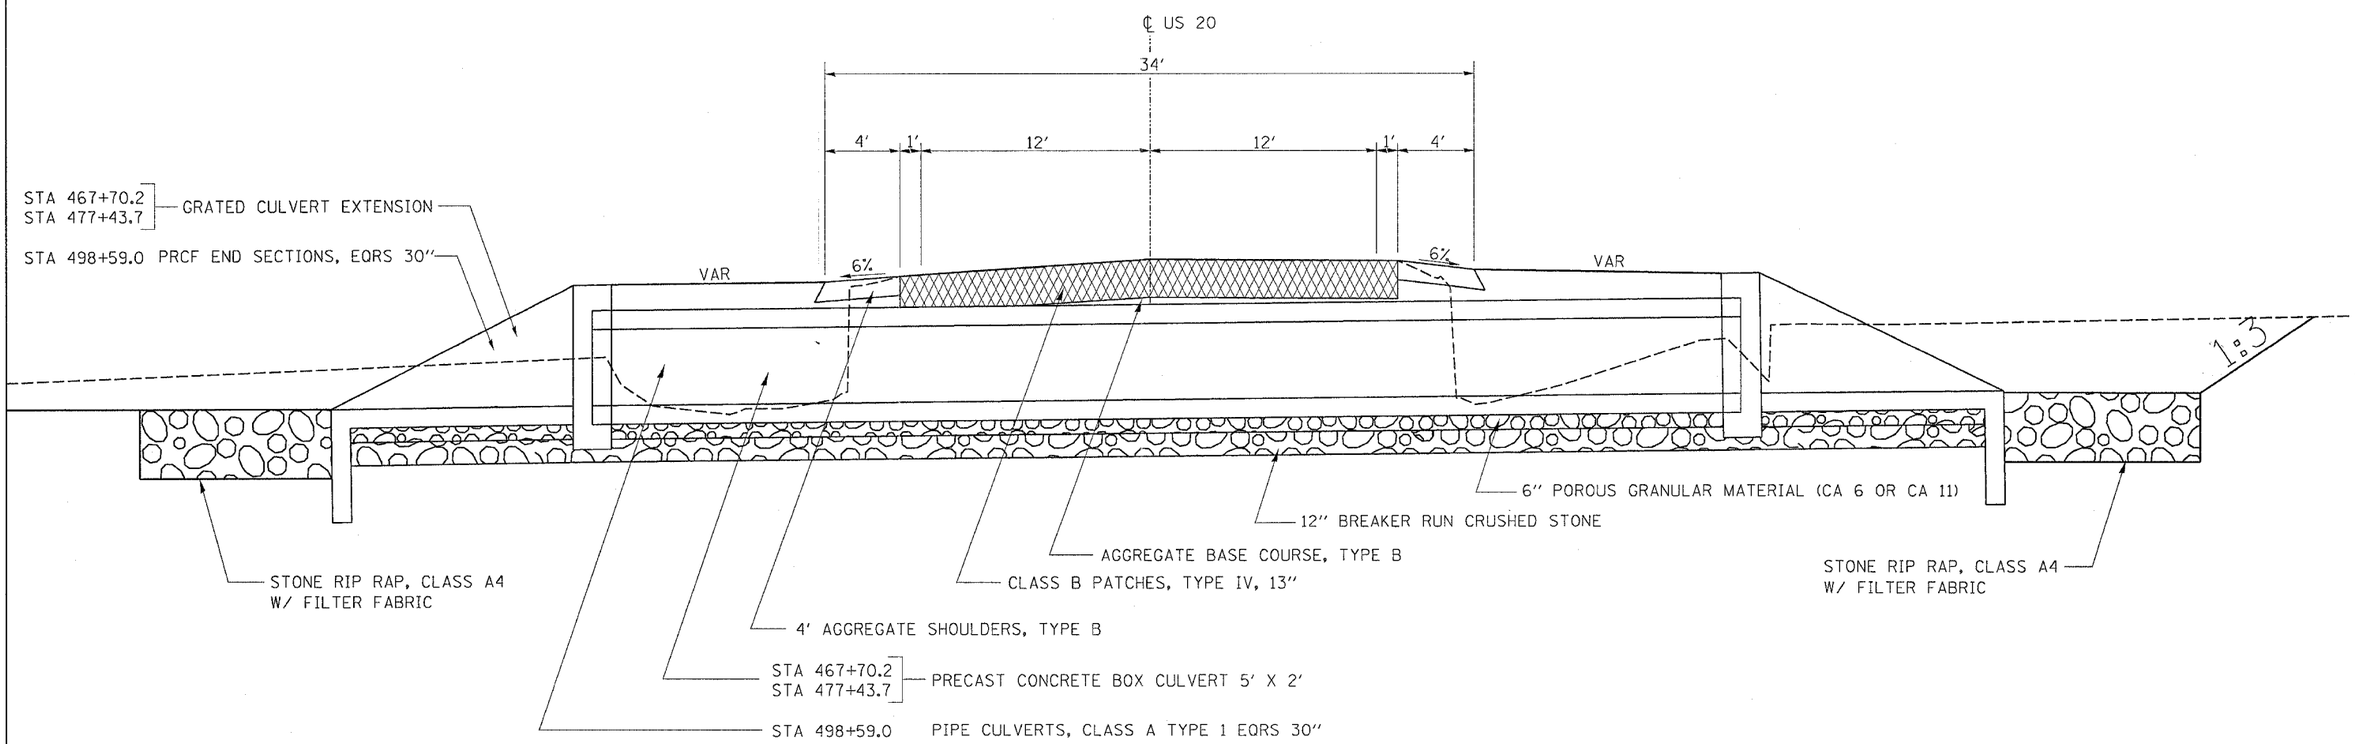

PLOT DATE = Fri Sep 02 13:58:17 2005
FILE NAME = c:\projects\p204983\d804983ypn.dgn
PLOT SCALE = 50.0000 ' / IN.
REFERENCE = REF

REVISIONS	
NAME	DATE

ILLINOIS DEPARTMENT OF TRANSPORTATION

SCALE: VERT. HORIZ.

DATE

DRAWN BY

CHECKED BY

TYPICAL SECTION