CONTRACT NO. 64896

F.A.P RTE.	SECTION	COUNTY	TOTAL SHEETS	SHEET NO.
301	21T	STEPHENSON	49	34
STA. 468+50.0000 TO STA. 468+57.0000				
FED. ROAD DIST. NO.	ILLINOIS	FED. AID PROJECT		

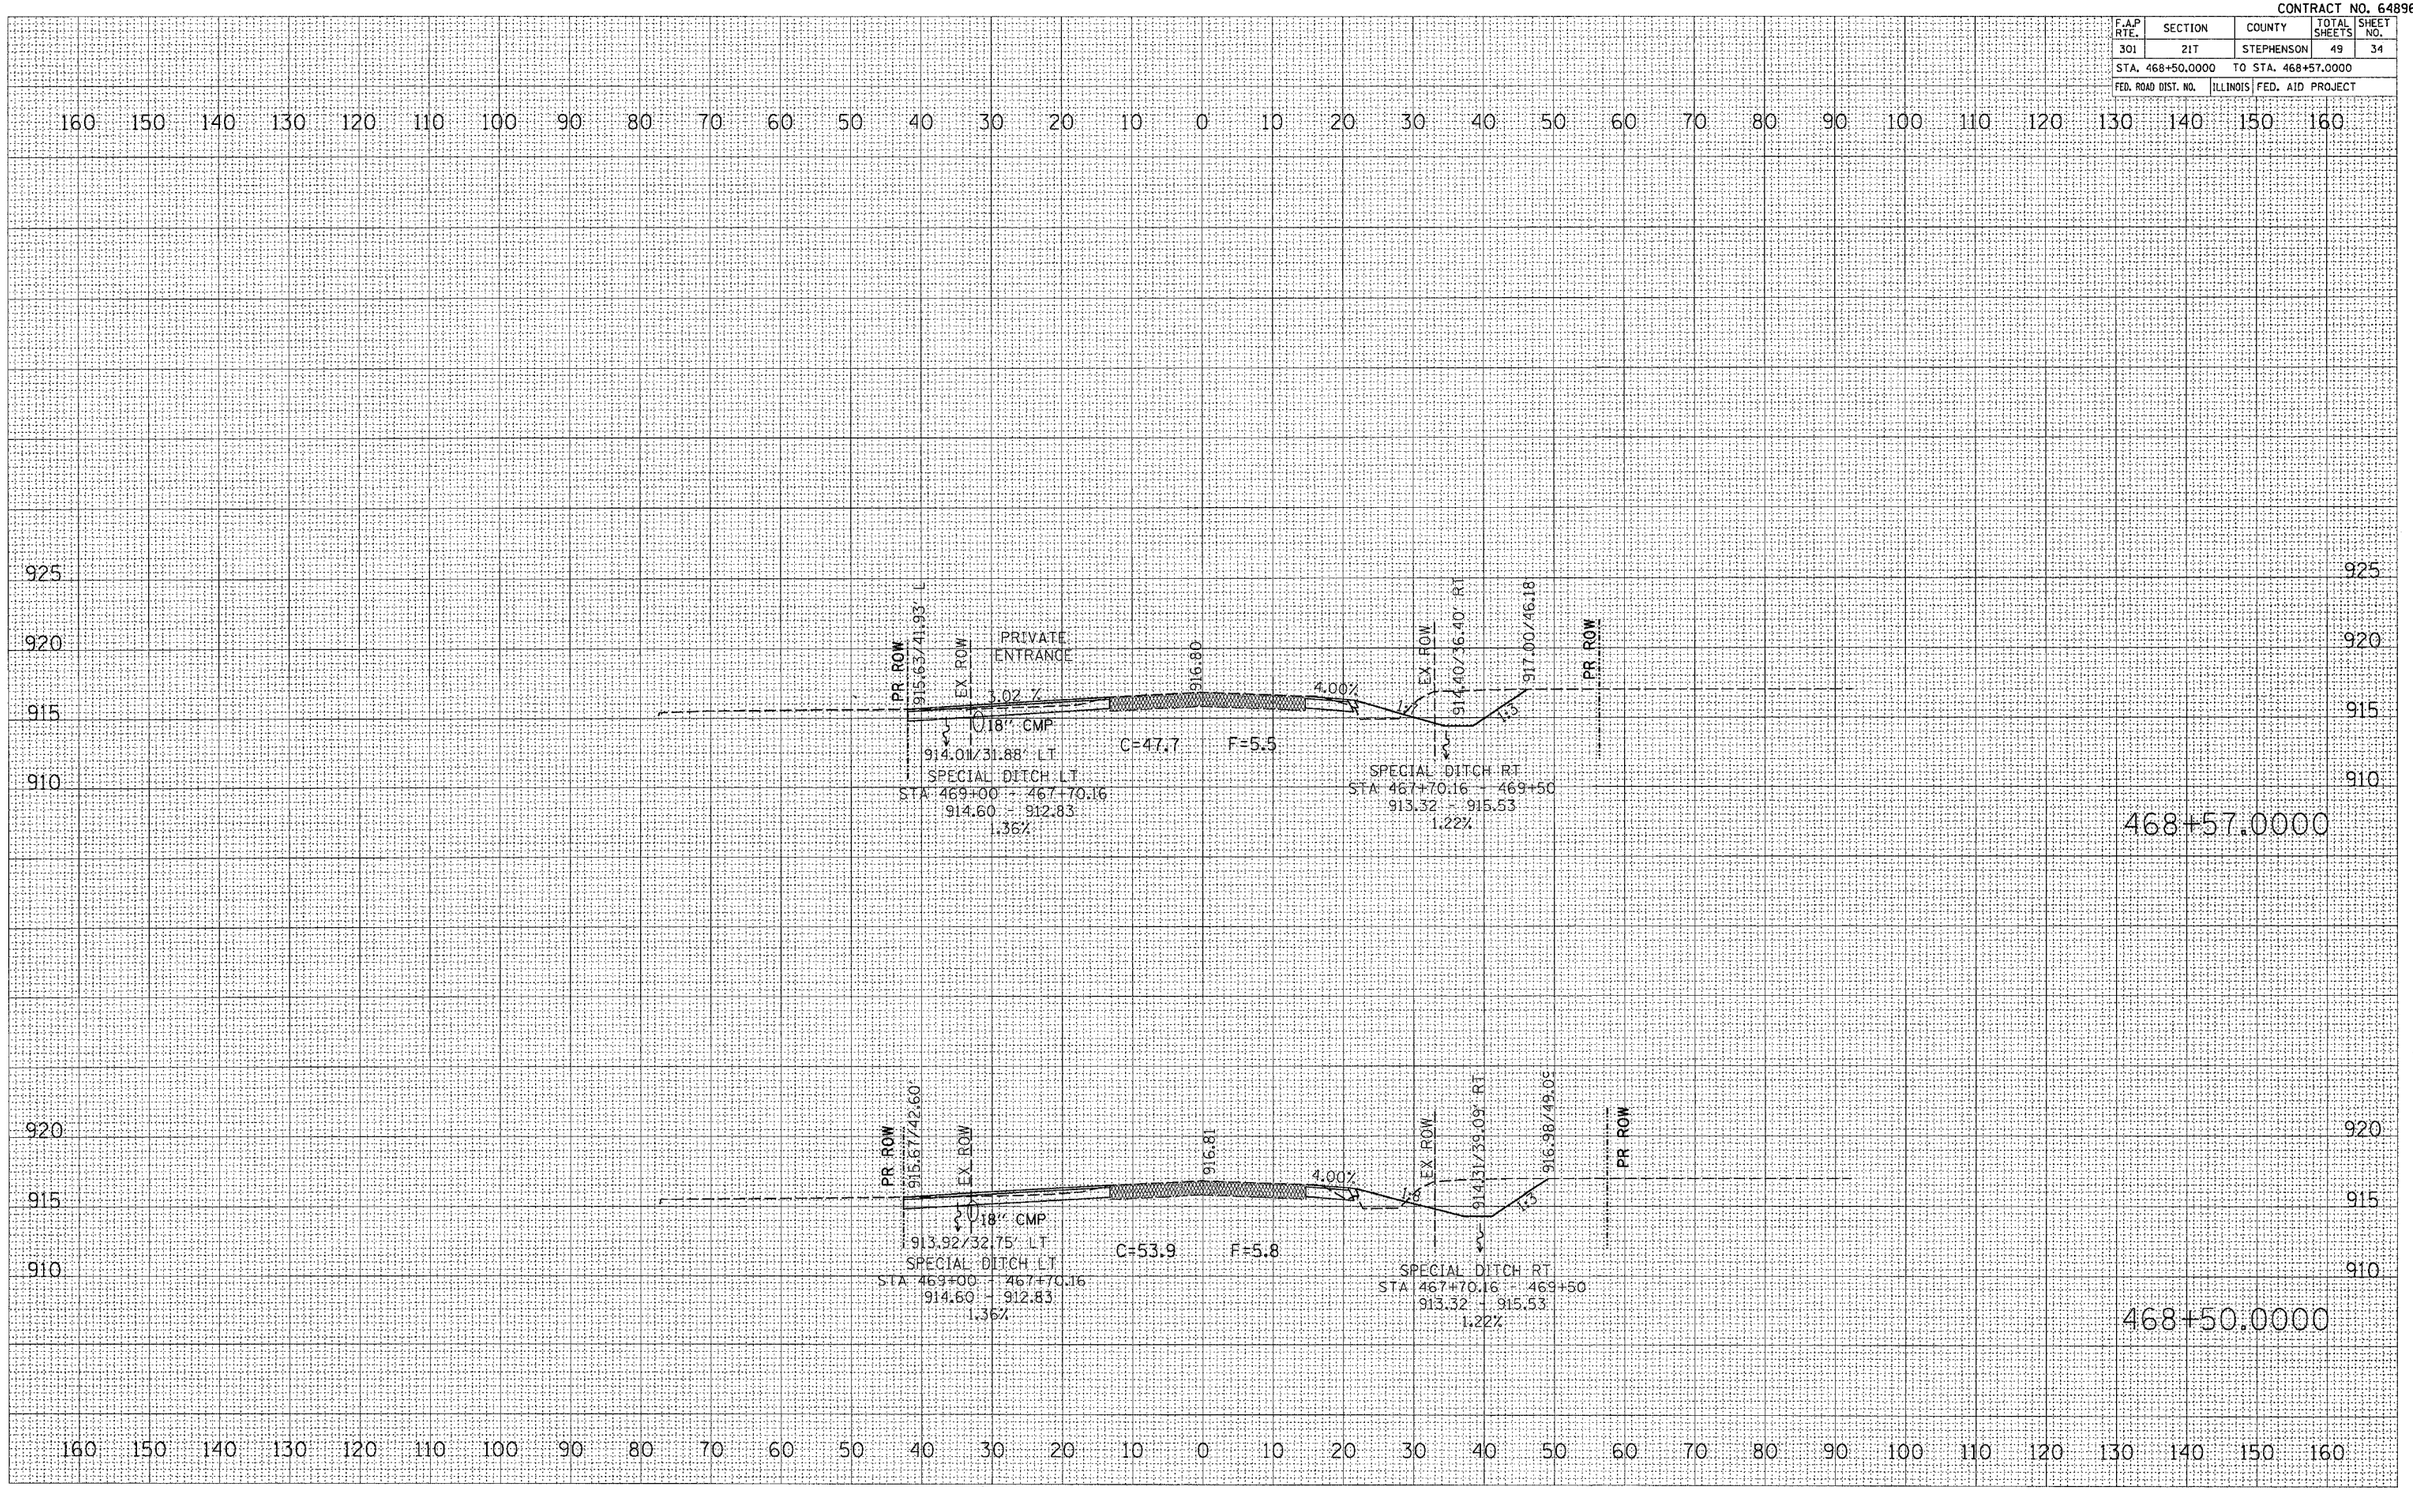

US 20