CONTRACT NO. 64896

F.A.P RTE.	SECTION	COUNTY	TOTAL SHEETS	SHEET NO.
301	21T	STEPHENSON	49	38
STA. 476+00.0000 TO STA. 476+50.0000				
FED. ROAD DIST. NO.	ILLINOIS	FED. AID PROJECT		

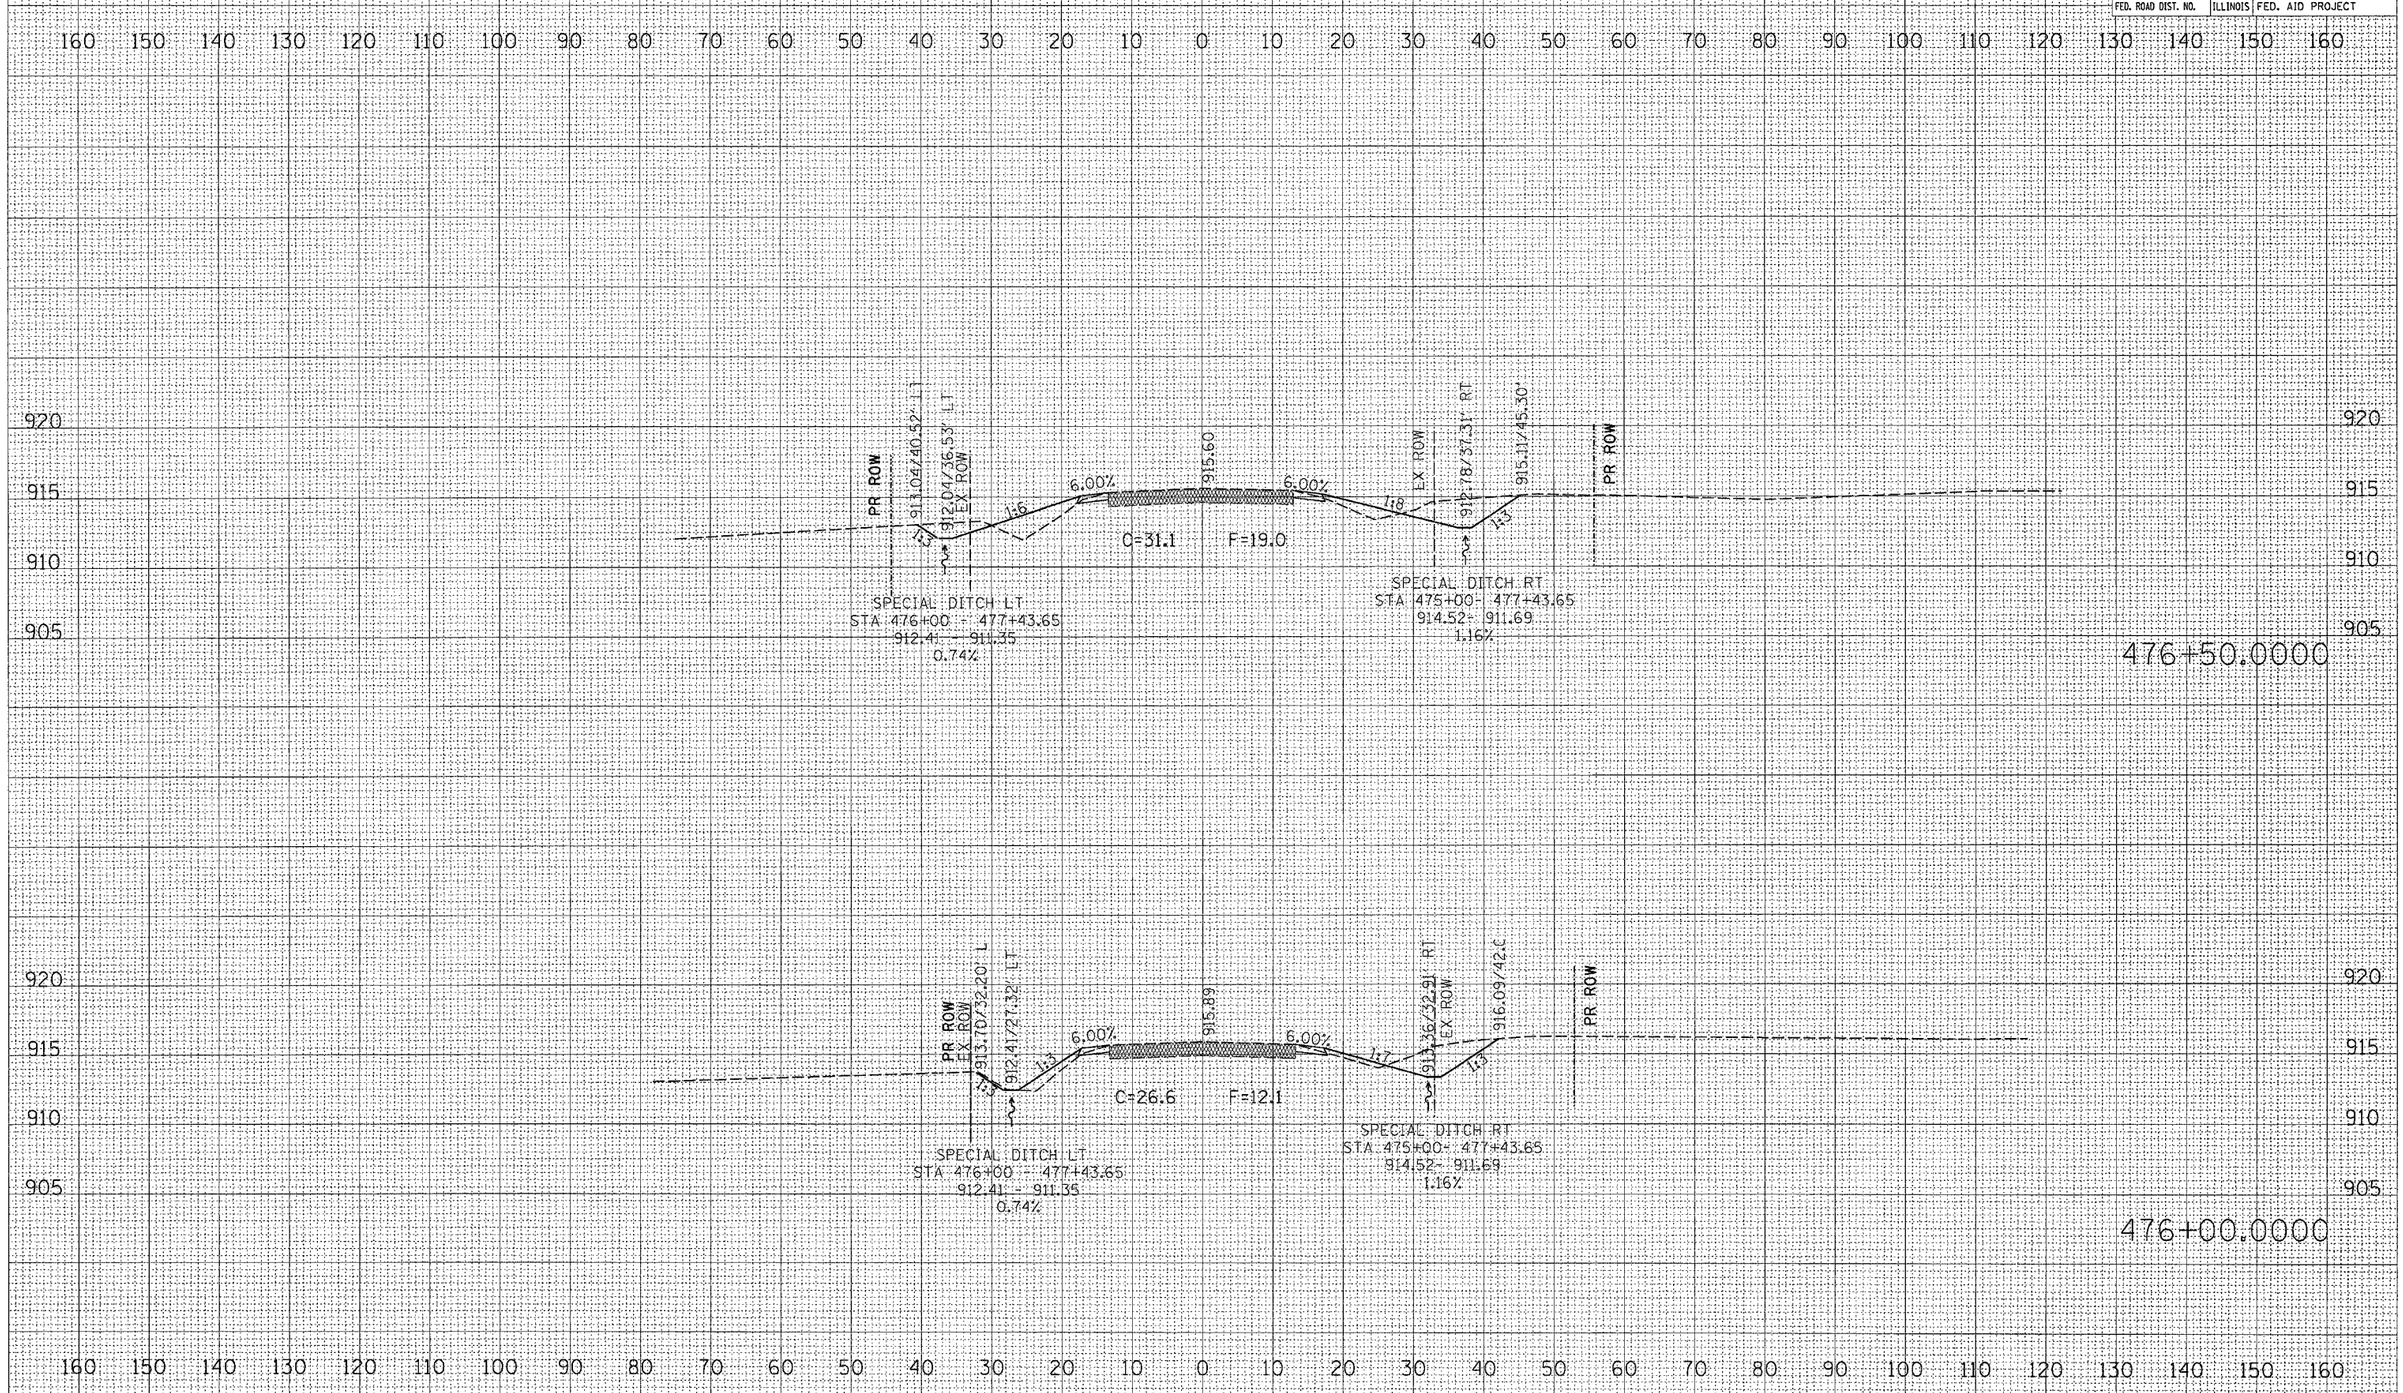

FINAL SURVEY | NOTE BOOK | NO. | SURVEYED | PLOTTED | TEMPLATE | AREAS | AREAS CHECKED | BY | DATE

ORIGINAL SURVEY | NOTE BOOK | NO. | SURVEYED | PLOTTED | TEMPLATE | AREAS | AREAS CHECKED | BY | DATE

PLOT DATE = Fri Sep 02 14:22:09 2005
FILE NAME = c:\projects\p204903\d04903xml.dgn
PLOT SCALE = 10.0000 ' / IN.
USER NAME = dunconfo

US 20