CONTRACT NO. 64B24

F.A.P. RTE.	SECTION	COUNTY	TOTAL SHEETS	SHEET NO.
22	127BR-1	HENRY	33	13
STA.		TO STA.		
FED. ROAD DIST. NO.	ILLINOIS	FED. AID PROJECT		

STAGE DETAILS

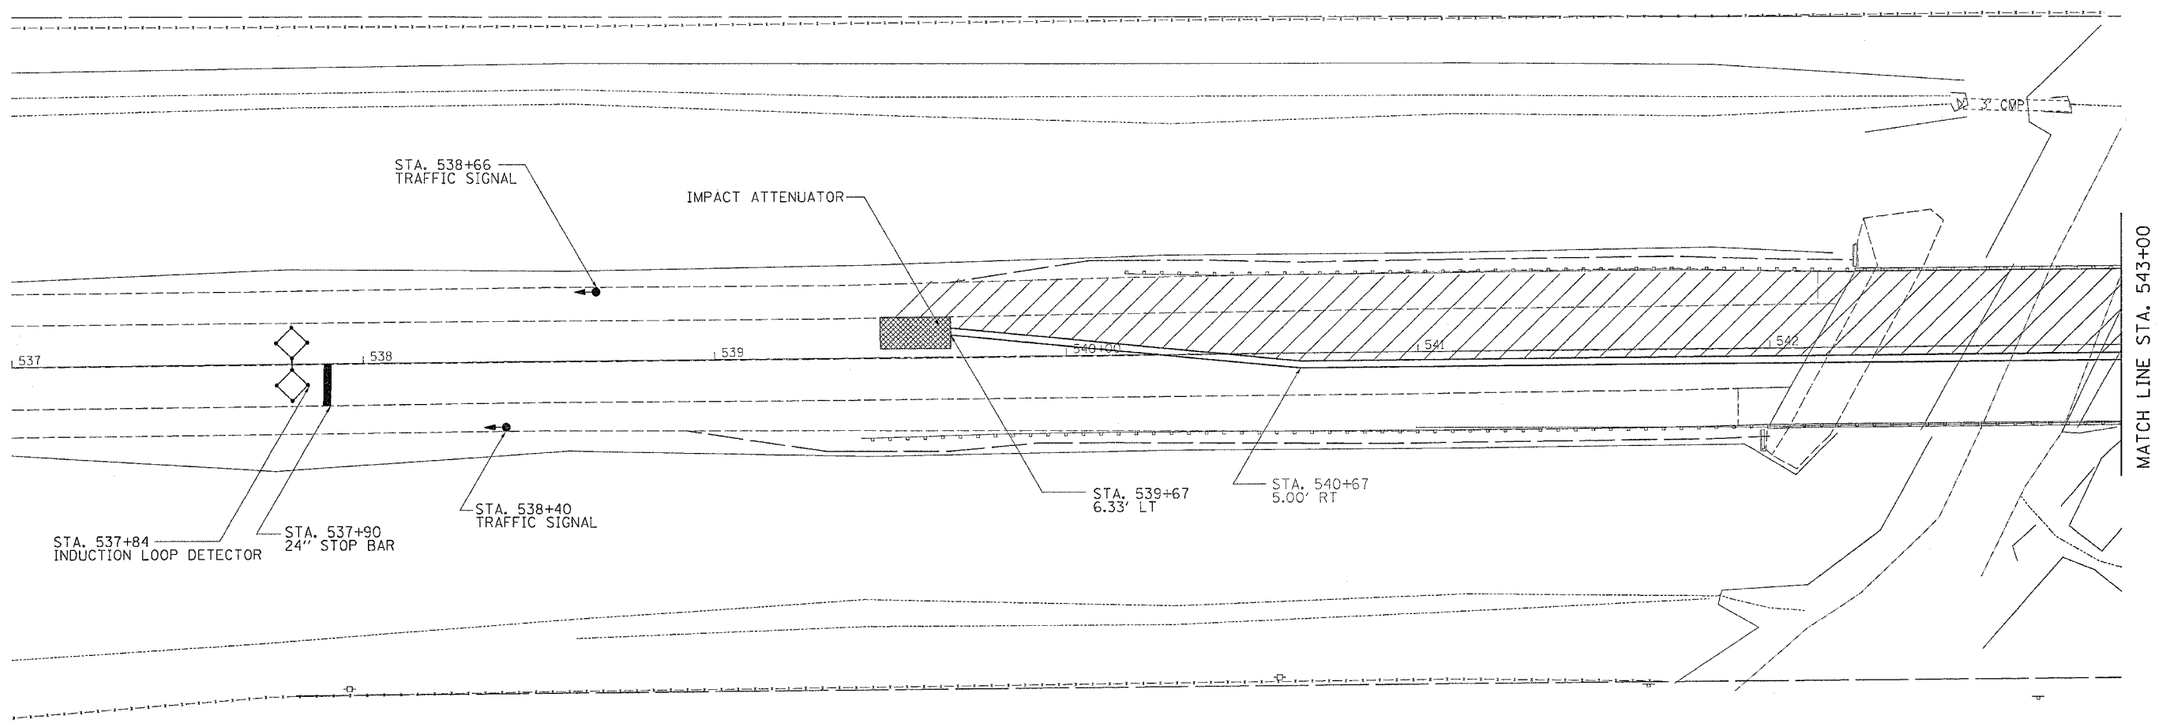

= WORK ZONE

= TRAFFIC SIGNAL

= INDUCTION LOOP DETECTOR

= IMPACT ATTENUATORS, TEMPORARY (NON-REDIRECTIVE), TEST LEVEL 3

NOTE:

THIS TRAFFIC CONTROL AND PROTECTION SHALL BE SET UP AND PAID FOR ACCORDING TO STANDARD 701321

REVISIONS	
NAME	DATE

ILLINOIS DEPARTMENT OF TRANSPORTATION

SCALE: VERT. HORIZ.

DATE

DRAWN BY

CHECKED BY

STAGE 2

PLOT DATE = Thu Nov 03 14:36:37 2005
FILE NAME = c:\projects\p208705\d08705stage.dgn
PLOT SCALE = 20.0000 ' / IN.
USER NAME = reynarl