| F.A.I. RTE. | SECTION | COUNTY | TOTAL SHEETS | SHEET NO. |
|---|---|---|---|---|
| 80 | 32-2HBR | GRUNDY | 171 | 50 |
| STA. | | TO STA. | | |
| FED. ROAD DIST. NO. | ILLINOIS | FED. AID PROJECT | | |

CONTRACT NO. 66412

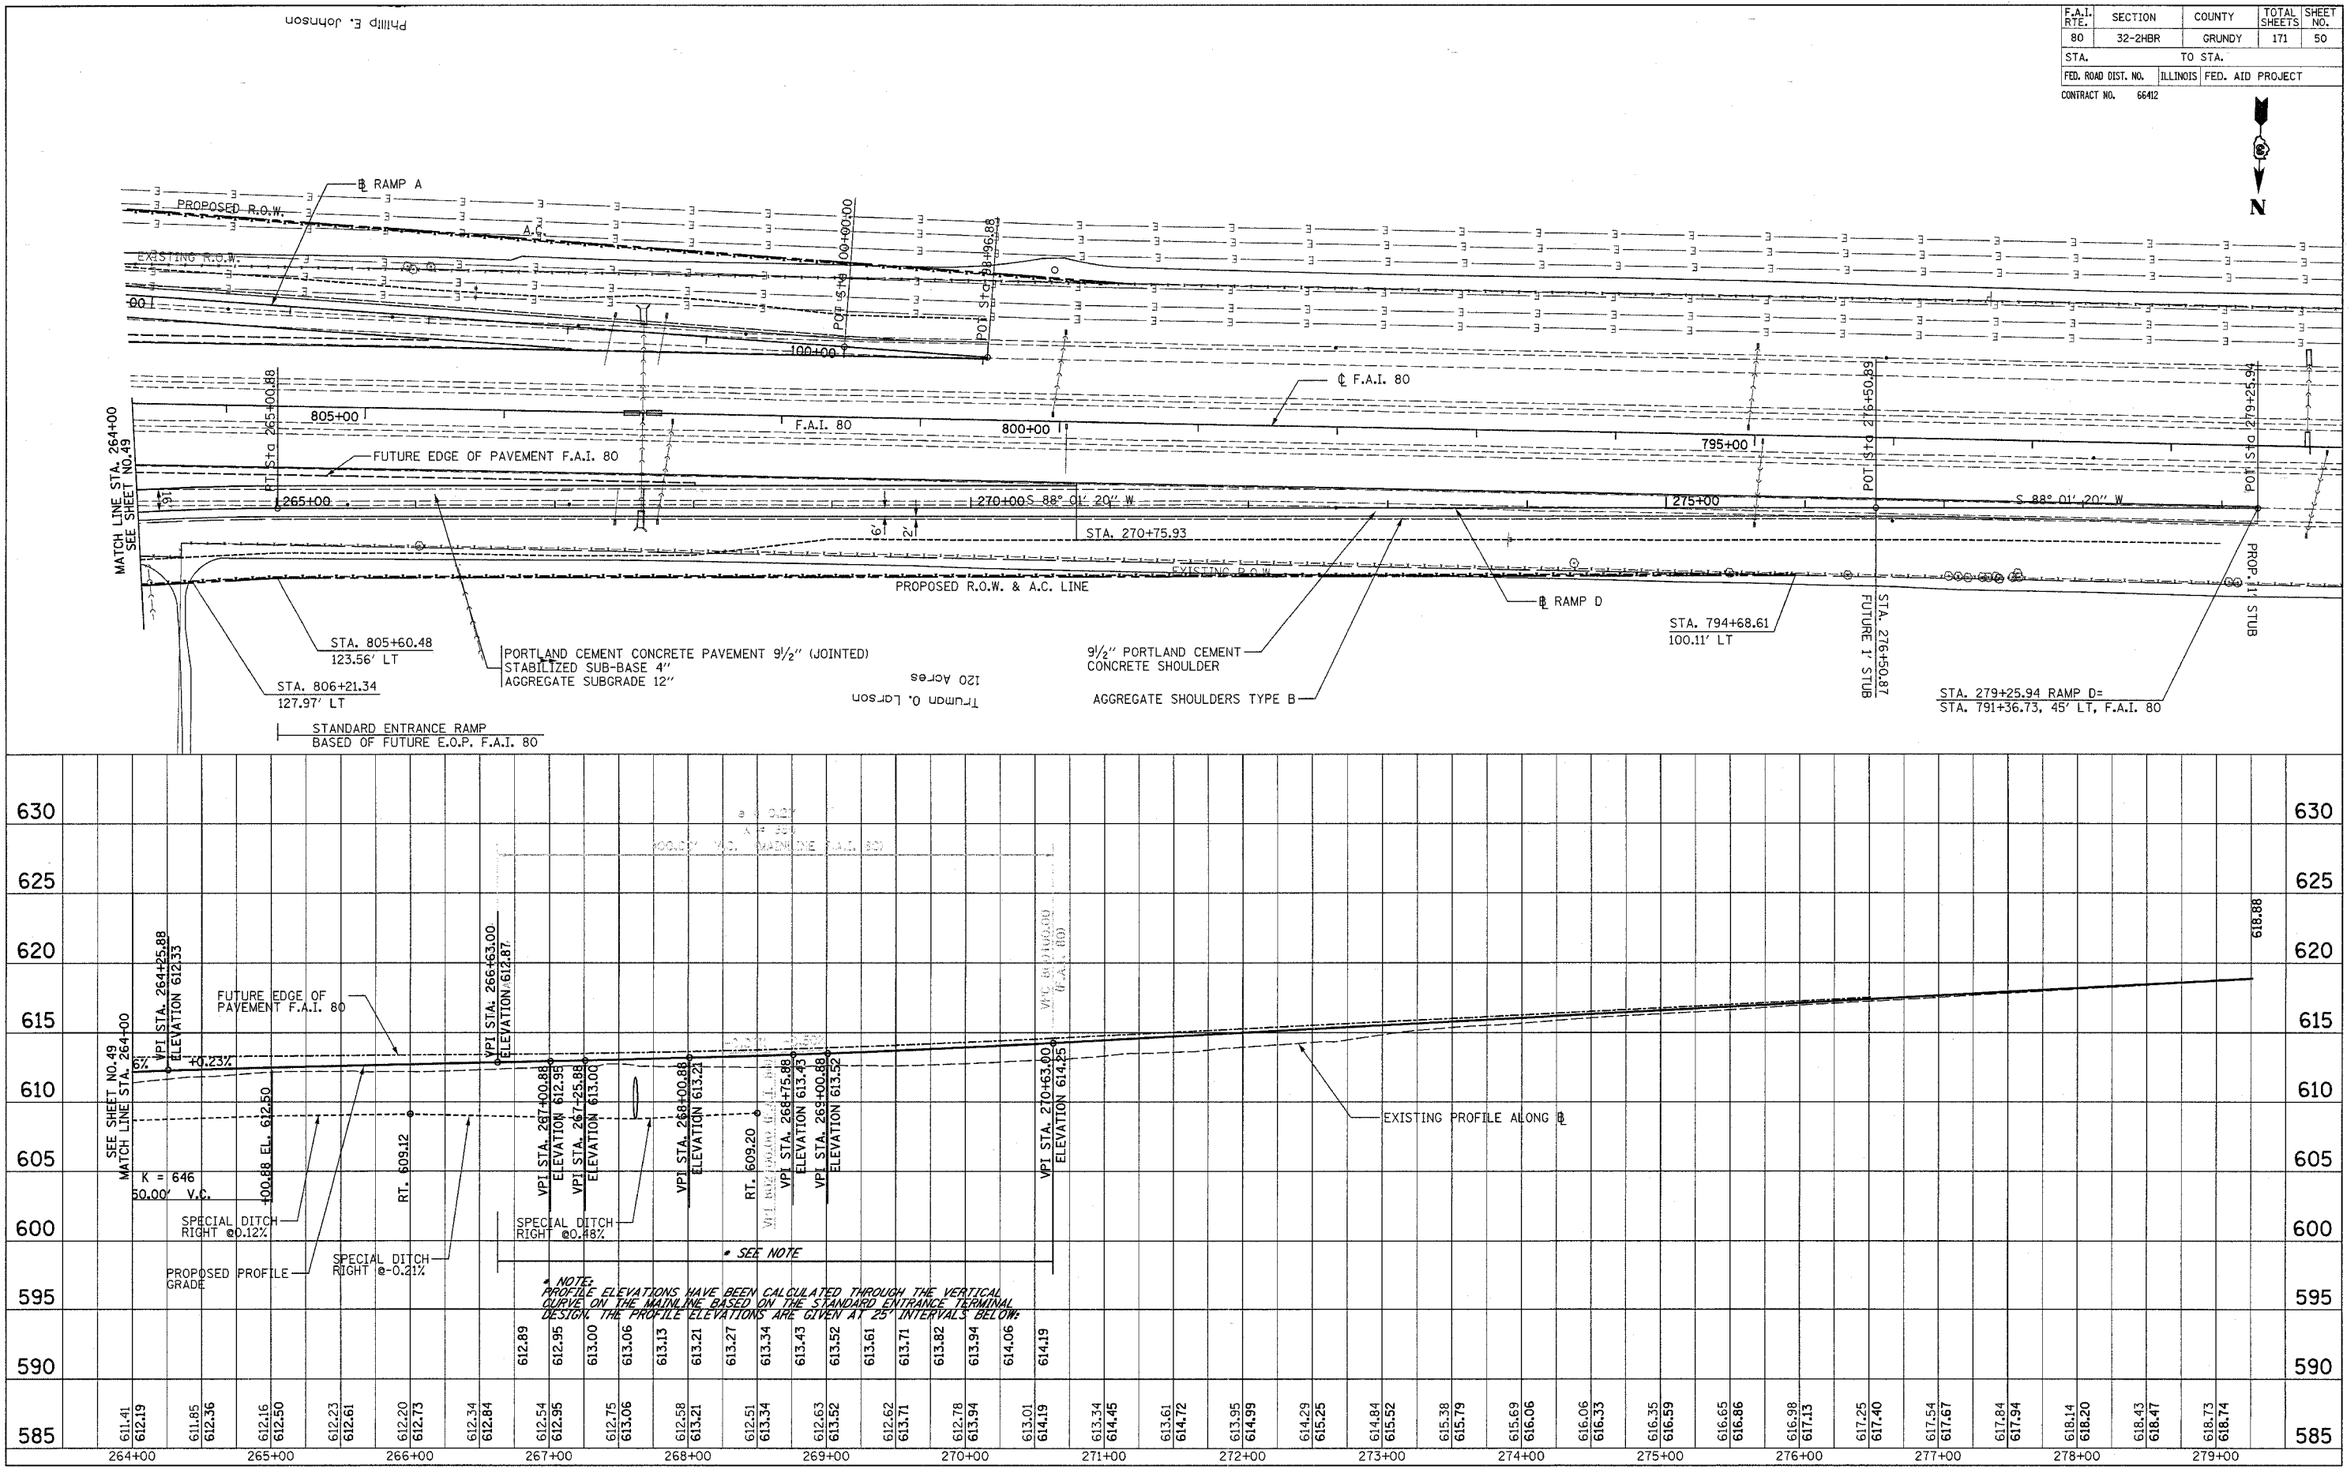


PROPOSED RAMP D

PLAN: SURVEYED / PLOTTED / ALIGNMENT CHECKED / RT. OF WAY CHECKED / CADD FILE NAME / NOTE BOOK NO. / BY / DATE

PROFILE: SURVEYED / PLOTTED / GRADES CHECKED / B.M. NOTED / STRUCTURE NOTAT'NS CHKD / NOTE BOOK NO. / BY / DATE

11/14/2005
V:\CHICAGO\IDOT\1836\CAD\rdwy\div\1836_PLN_PRF_RAMPD_02.dgn

IB_PLN_PRF_RAMPD_02.dgn 11/14/2005 1:03:50 PM jbudgett