F.A.I. RTE.	SECTION	COUNTY	TOTAL SHEETS	SHEET NO.
80	32-2HBR	GRUNDY	171	89
STA.		TO STA.		
FED. ROAD DIST. NO.	ILLINOIS	FED. AID PROJECT		

CONTRACT NO. 66412

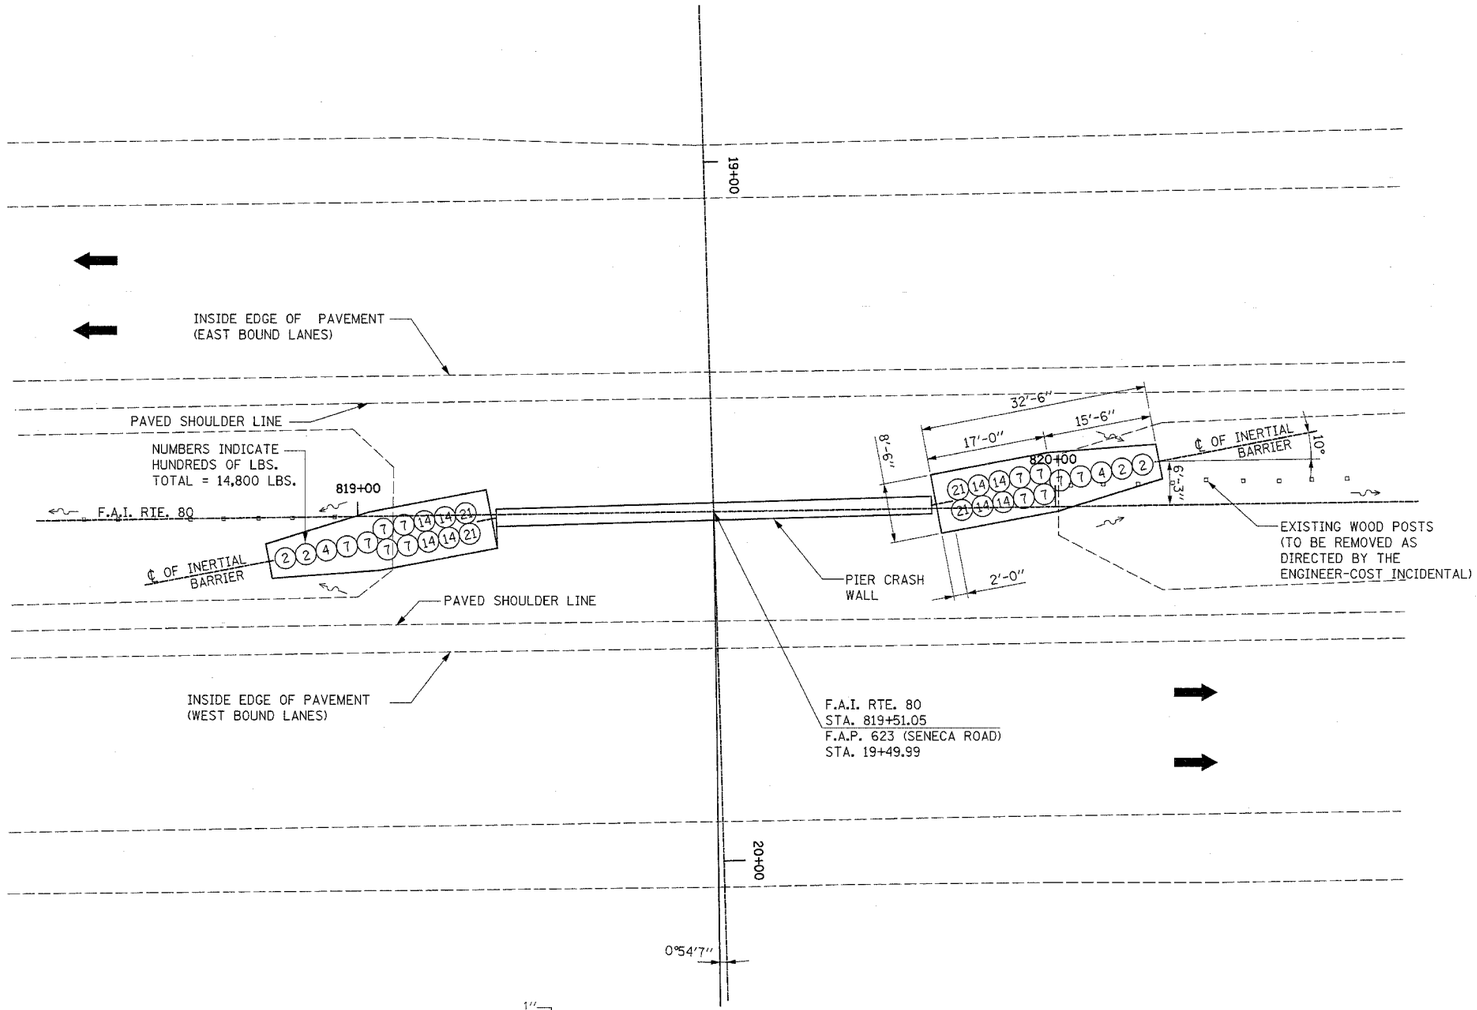

N

GENERAL NOTES

1. THE 10:1 SLOPE CONTROLS NOSE OF ATTENUATOR BASE ELEVATION.
2. ATTENUATOR BASE GRADE PARALLELS EDGE OF PAVEMENT GRADE.
3. SLOPE ADJACENT TO ATTENUATOR BASE SHALL BE 10:1 OR FLATTER.

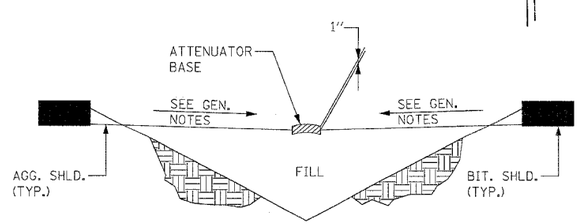

SECTION A - A

BILL OF MATERIAL

ITEM	UNIT	QUANT.
IMPACT ATTENUATORS (NON-DIRECTIVE), TEST LEVEL 3	EACH	2

SEE SPECIAL PROVISIONS

0 5 10 20

REVISIONS	
NAME	DATE

ILLINOIS DEPARTMENT OF TRANSPORTATION

I-80 (F.A.I. 80) AT SENECA ROAD (F.A.P. 623) GRUNDY COUNTY

INERTIAL BARRIER INSTALLATION

SCALE: 1" = 10'
DATE 08/16/04

DRAWN BY NMR/BJG
CHECKED BY DJL/JPL

_BARRIER_DET_01.dgn 11/14/2005 1:05:31 PM jbudgett