CONTRACT NO. 66412				
F.A. RTE.	SECTION	COUNTY	TOTAL SHEETS	SHEET NO.
			171	116
STA.		TO STA.		
FED. ROAD DIST. NO.	ILLINOIS	FED. AID PROJECT		

FINAL SURVEY — NOTE BOOK — NO. — SURVEYED — PLOTTED — TEMPLATE — AREAS — AREAS CHECKED — BY — DATE

ORIGINAL SURVEY — NOTE BOOK — NO. — SURVEYED — PLOTTED — TEMPLATE — AREAS — AREAS CHECKED — BY — DATE

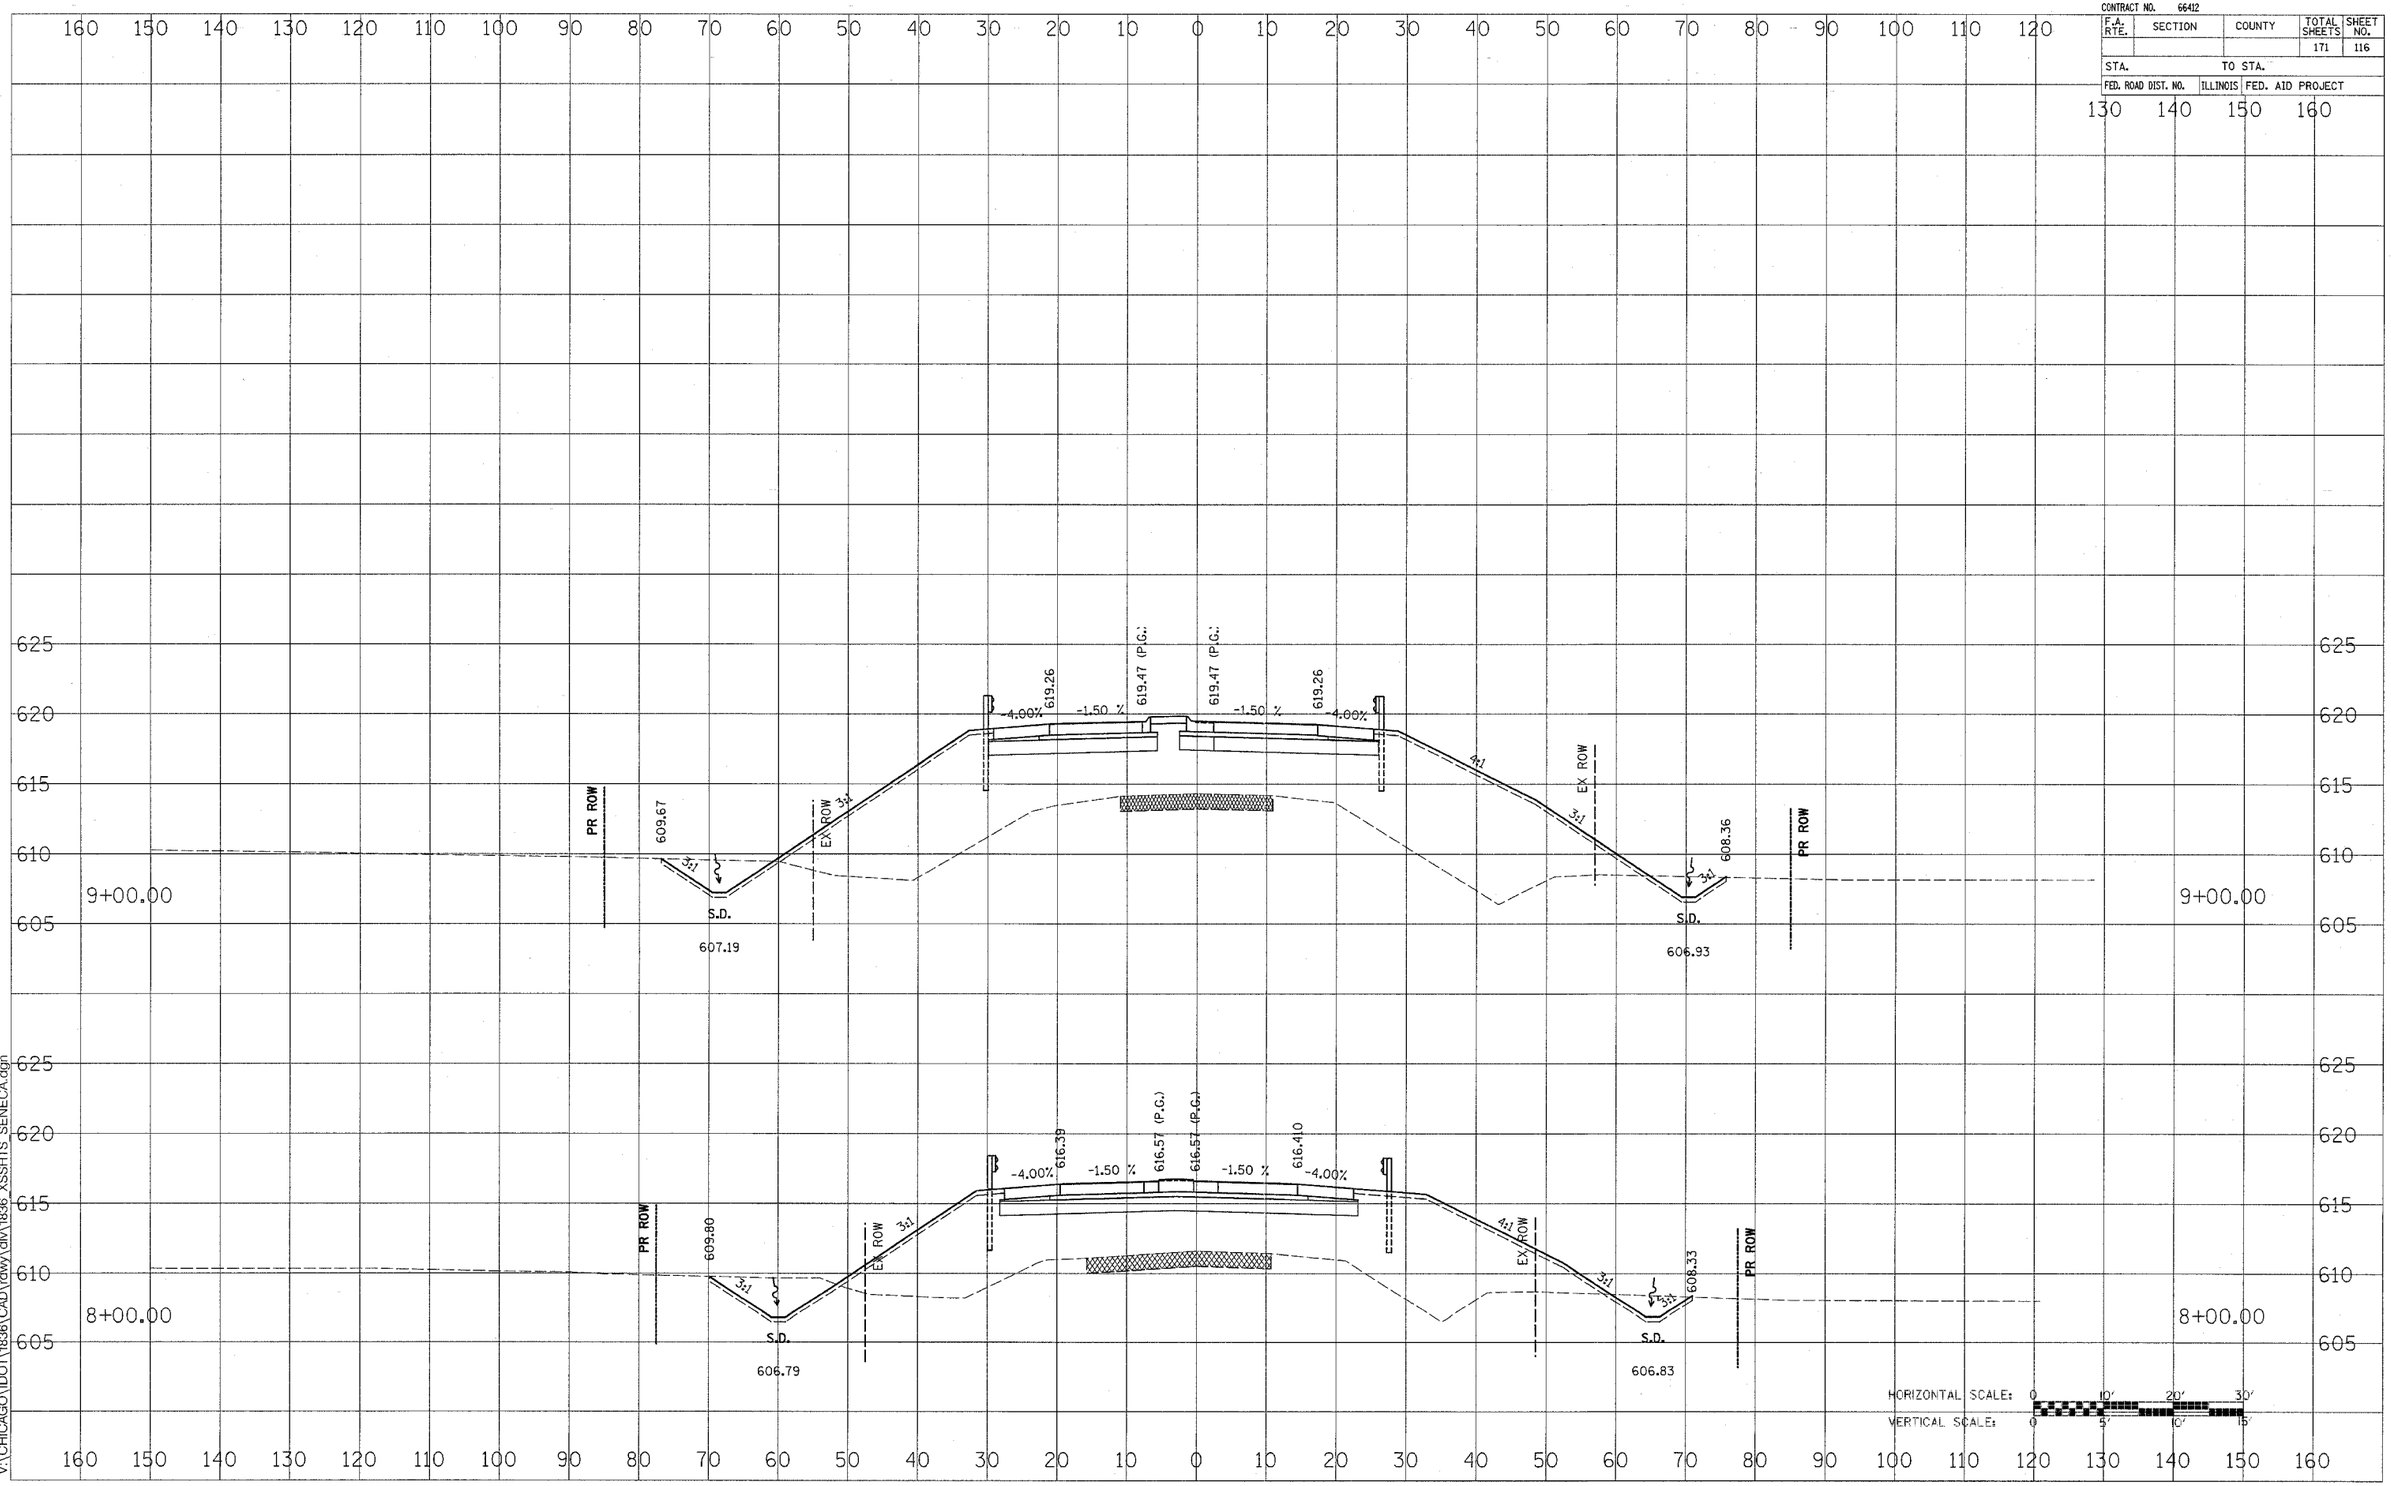

11/14/2005
V:\CHICAGO\IDOT\1836\CAD\rdwy\dlv\1836_XSSHTS_SENECA.dgn

FAP ROUTE 623 (SENECA ROAD)

16_XSSHTS_SENECA.dgn 11/14/2005 1:05:39 PM jbudgett