CONTRACT NO. 66412				
F.A. RTE.	SECTION	COUNTY	TOTAL SHEETS	SHEET NO.
			171	122
STA.	TO STA.			
FED. ROAD DIST. NO.	ILLINOIS	FED. AID PROJECT		

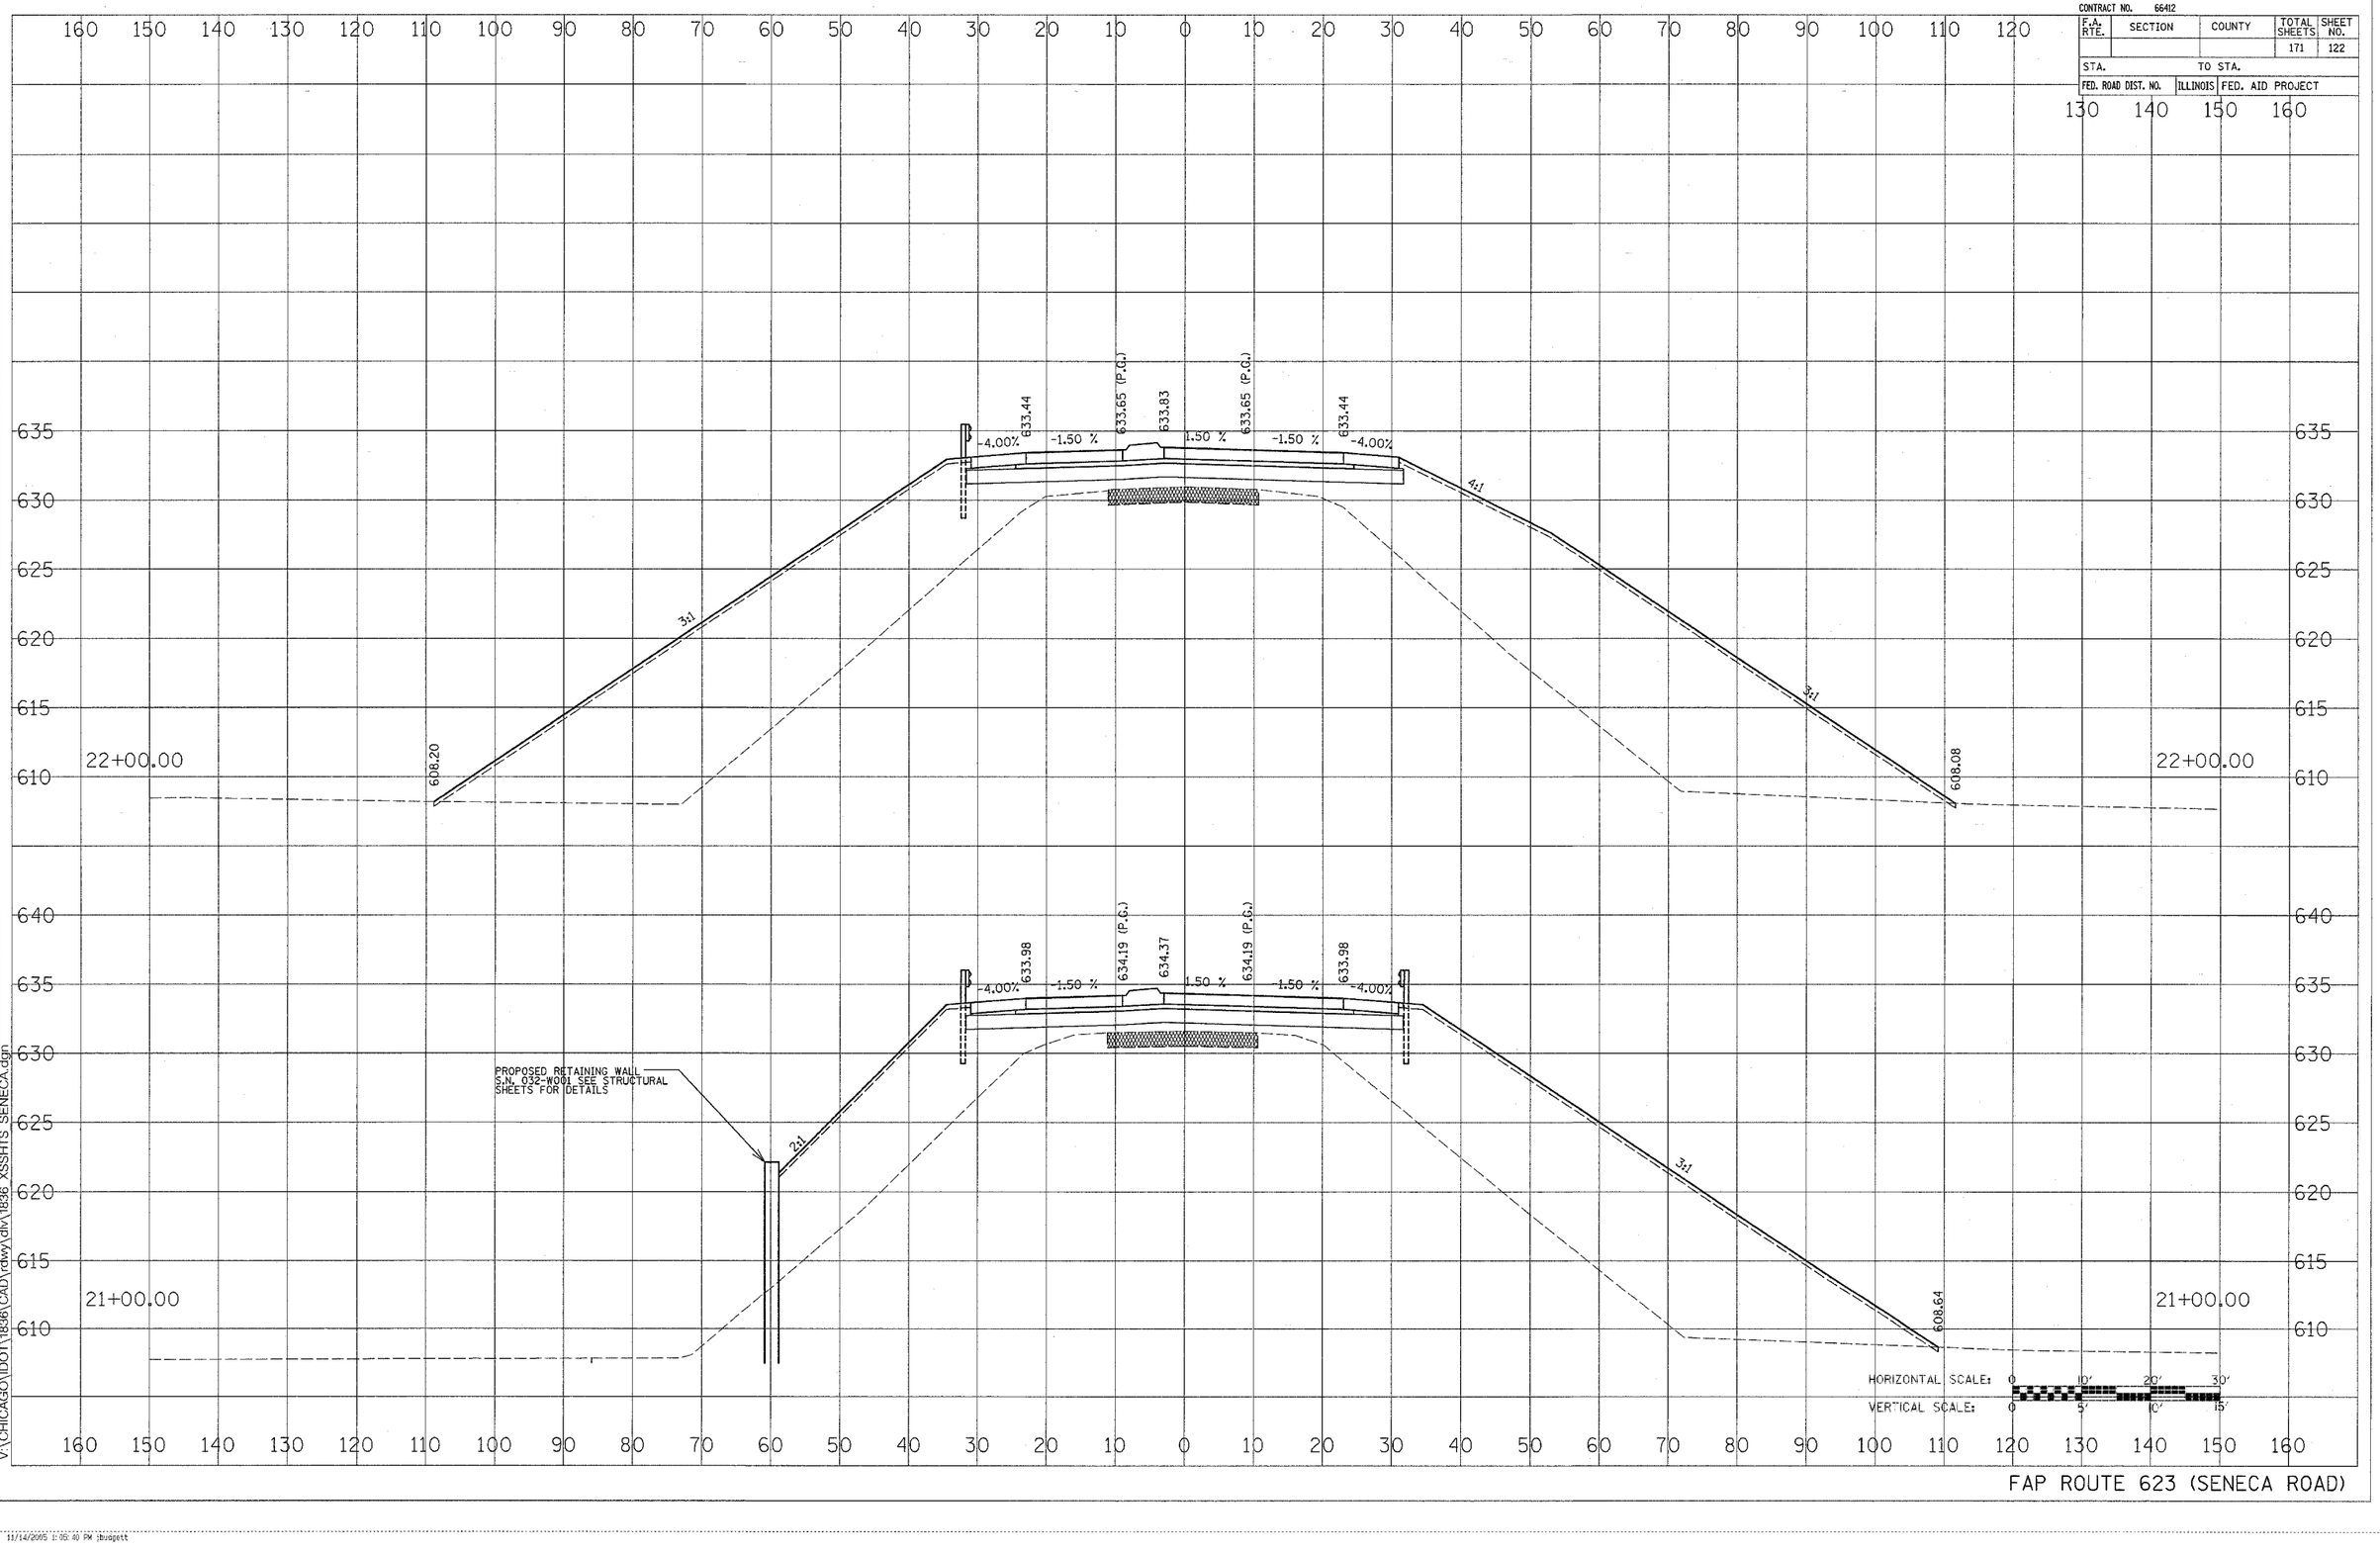

FAP ROUTE 623 (SENECA ROAD)

FINAL SURVEY	ORIGINAL SURVEY
NOTE BOOK	NOTE BOOK
NO.	NO.
AREAS CHECKED	AREAS CHECKED
TEMPLATE	TEMPLATE
PLOTTED	PLOTTED
SURVEYED	SURVEYED
BY	BY
DATE	DATE

11/14/2005
V:\CHICAGO\IDOT\1836\CAD\rdwy\dlv\1836 XSSHTS SENECA.dgn

6_XSSHTS_SENECA.dgn 11/14/2005 1:05:40 PM jbudgett