CONTRACT NO. 66412

F.A. RTE.	SECTION	COUNTY	TOTAL SHEETS	SHEET NO.
			171	151

STA. TO STA.

FED. ROAD DIST. NO. | ILLINOIS | FED. AID PROJECT

FINAL SURVEY — NOTE BOOK — NO.
SURVEYED — BY
PLOTTED — DATE
TEMPLATE
AREAS
AREAS CHECKED

ORIGINAL SURVEY — NOTE BOOK — NO.
SURVEYED — BY
PLOTTED — DATE
TEMPLATE
AREAS
AREAS CHECKED

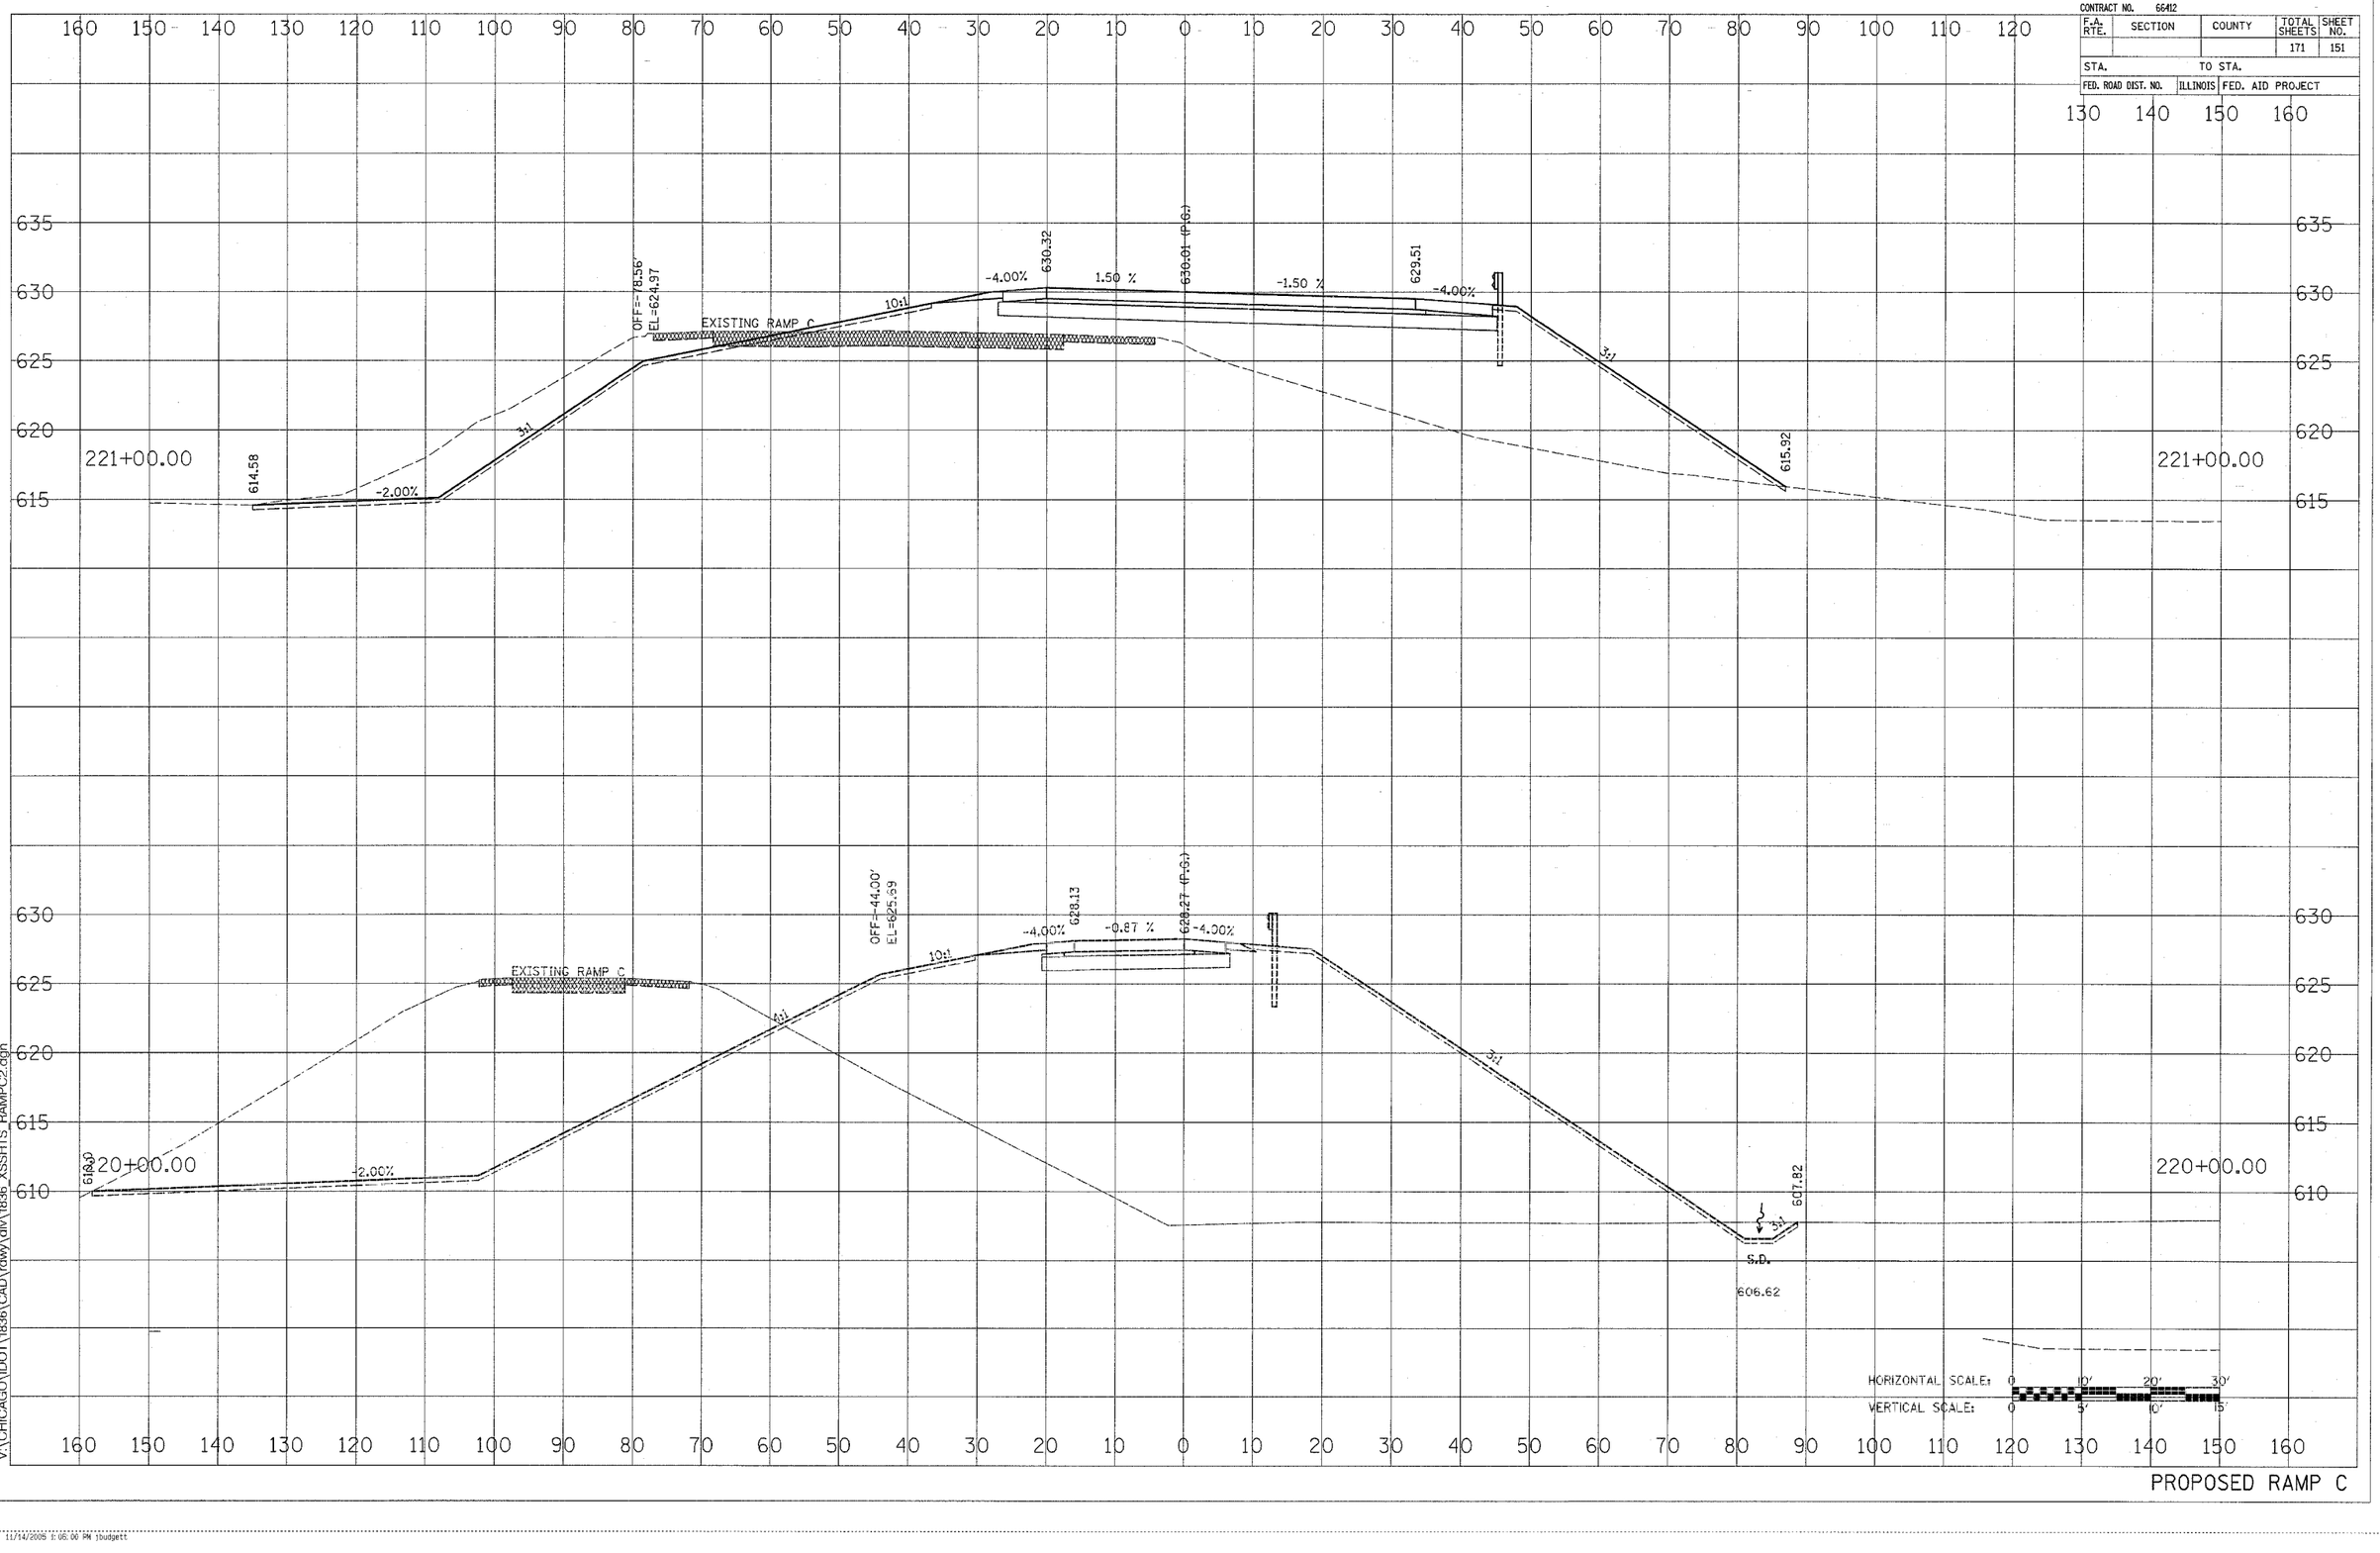

PROPOSED RAMP C

11/14/2005
V:\CHICAGO\IDOT\1836\CAD\rdwy\div\1836_XSSHTS_RAMPC2.dgn

36_XSSHTS_RAMPC2.dgn 11/14/2005 1:05:00 PM jbudgett