CONTRACT NO. 66412				
F.A. RTE.	SECTION	COUNTY	TOTAL SHEETS	SHEET NO.
			171	160
STA.	TO STA.			
FED. ROAD DIST. NO.	ILLINOIS	FED. AID PROJECT		

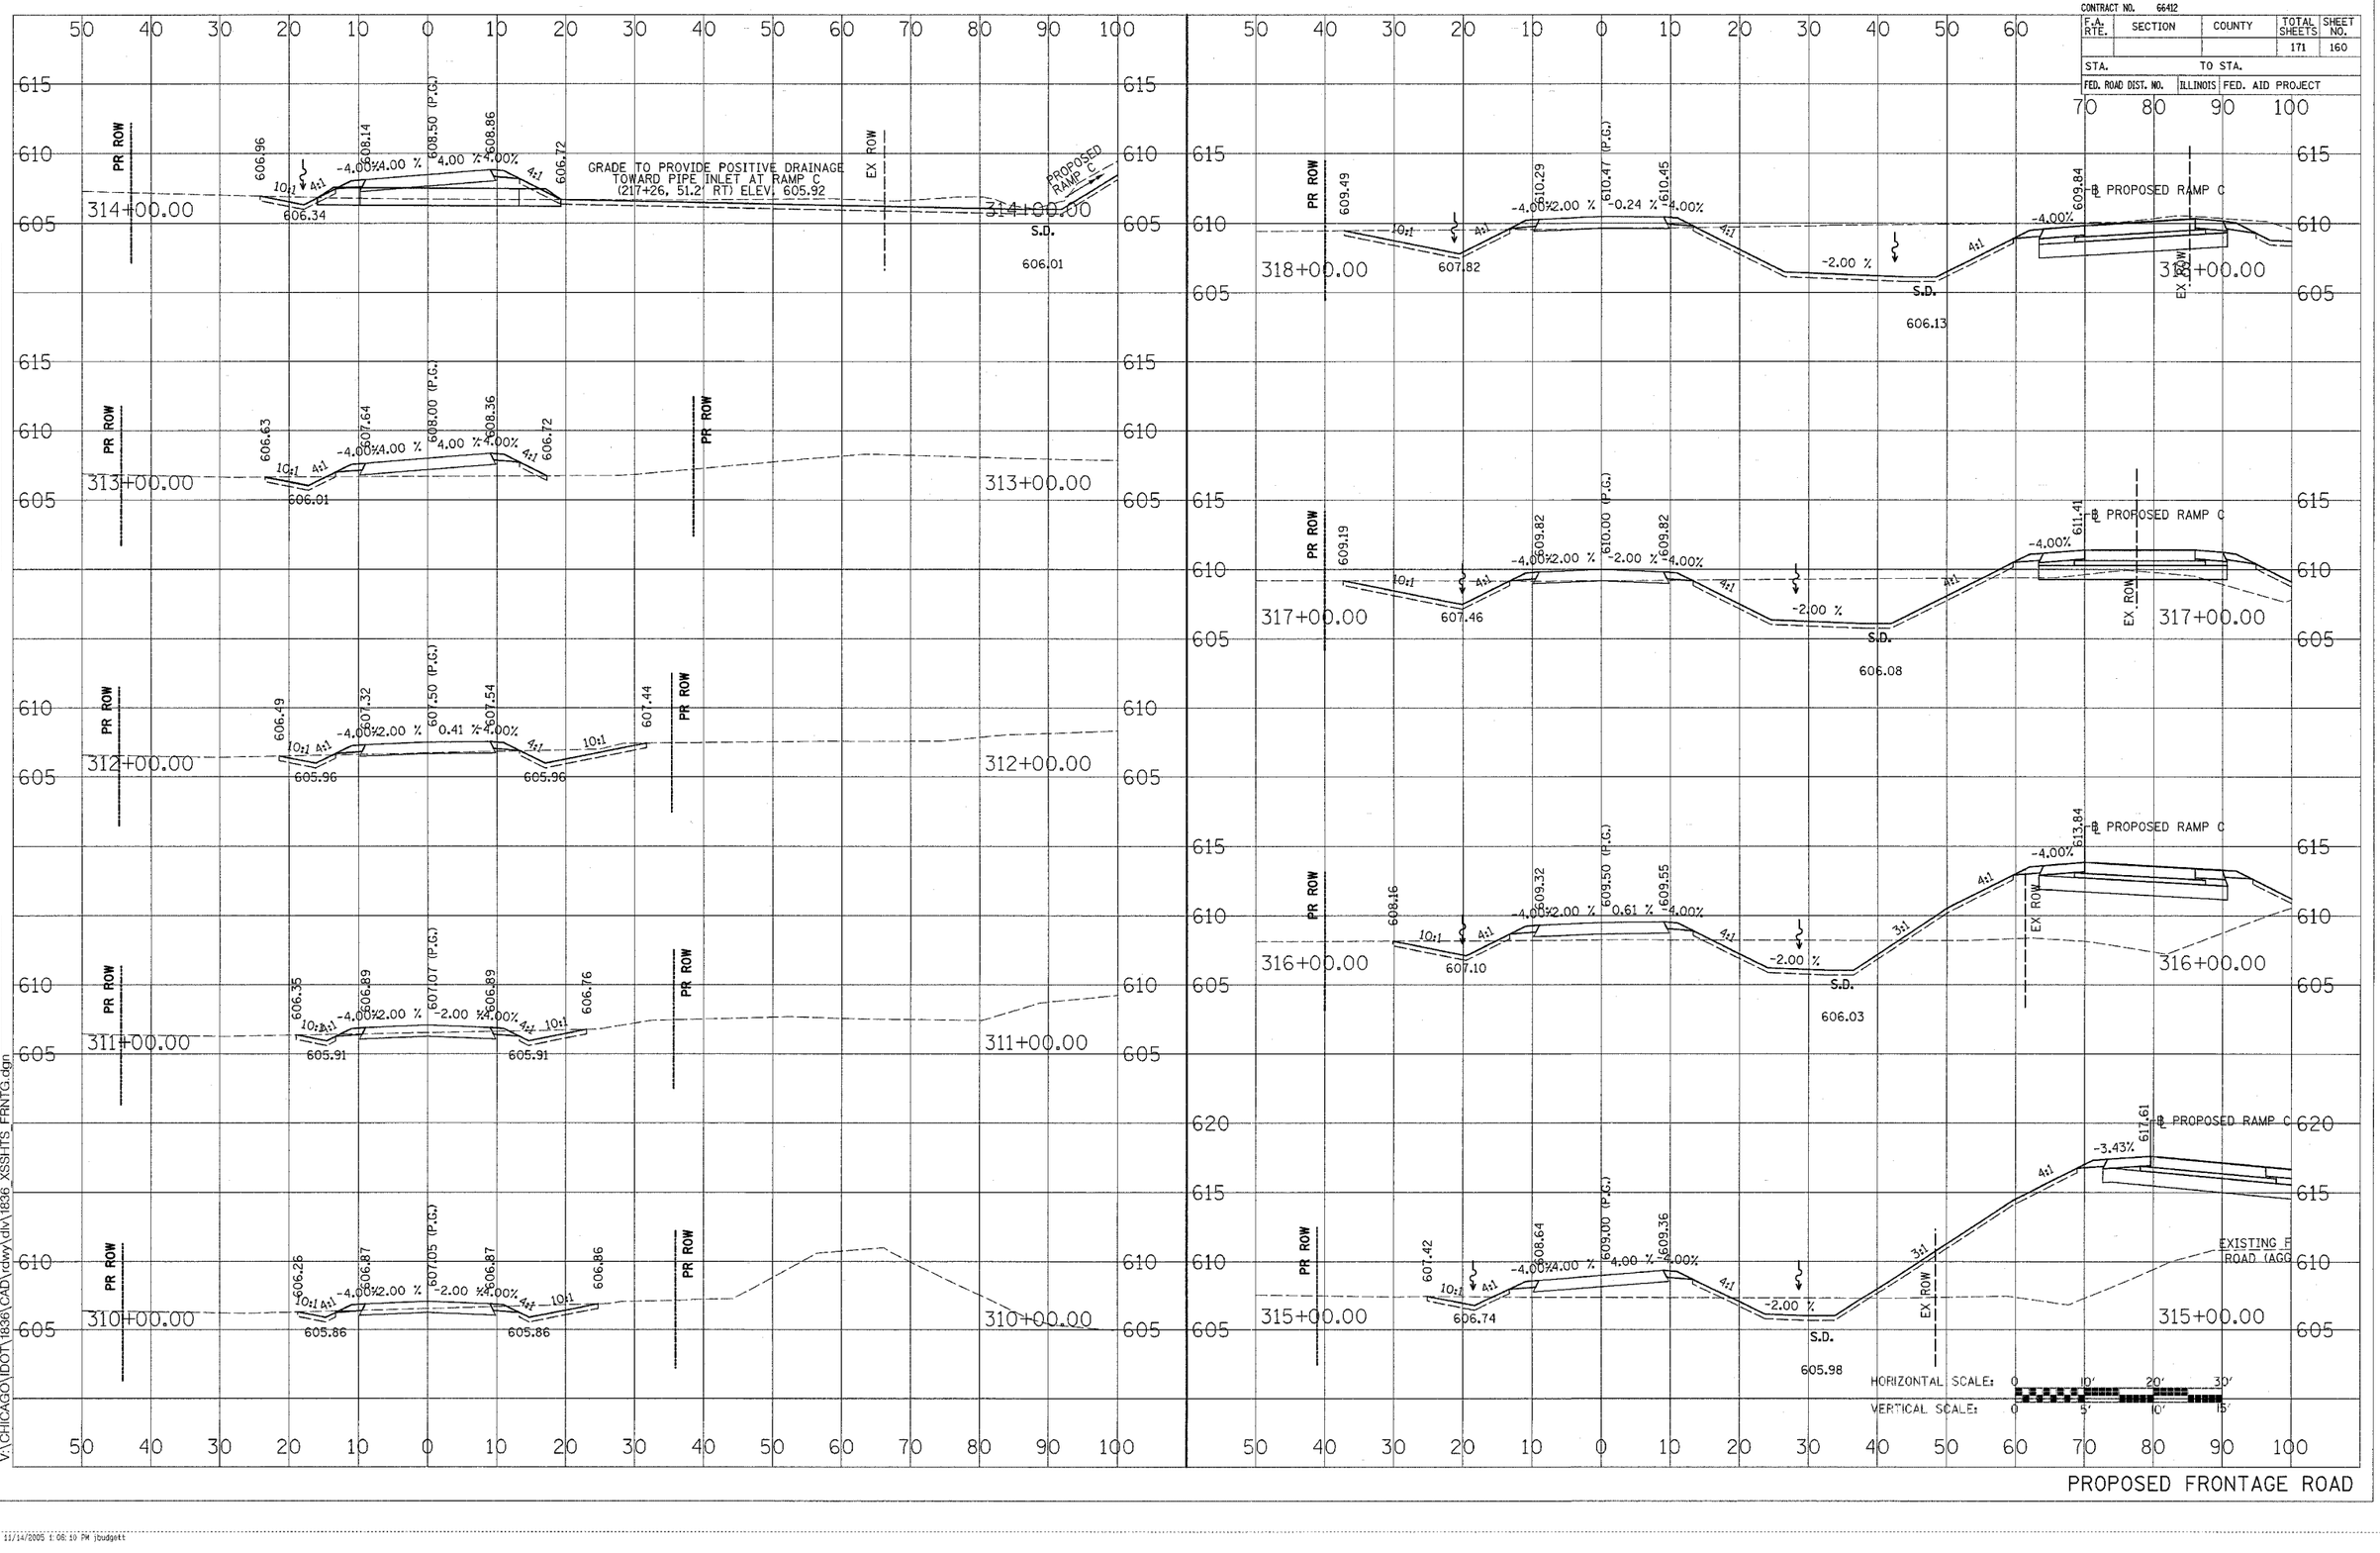

PROPOSED FRONTAGE ROAD

FINAL SURVEY	ORIGINAL SURVEY
NOTE BOOK	NOTE BOOK
NO.	NO.
AREAS	AREAS
TEMPLATE	TEMPLATE
AREAS CHECKED	AREAS CHECKED
SURVEYED	SURVEYED
PLOTTED	PLOTTED
BY	BY
DATE	DATE

11/14/2005
V:\CHICAGO\IDOT\1836\CAD\cdwy\dlv\1836_XSSHTS_FRNTG.dgn

36_XSSHTS_FRNTG.dgn · 11/14/2005 1:08:19 PM jbudgett