CONTRACT NO. 66412				
F.A. RTE.	SECTION	COUNTY	TOTAL SHEETS	SHEET NO.
			171	161
STA.	TO STA.			
FED. ROAD DIST. NO.	ILLINOIS	FED. AID PROJECT		

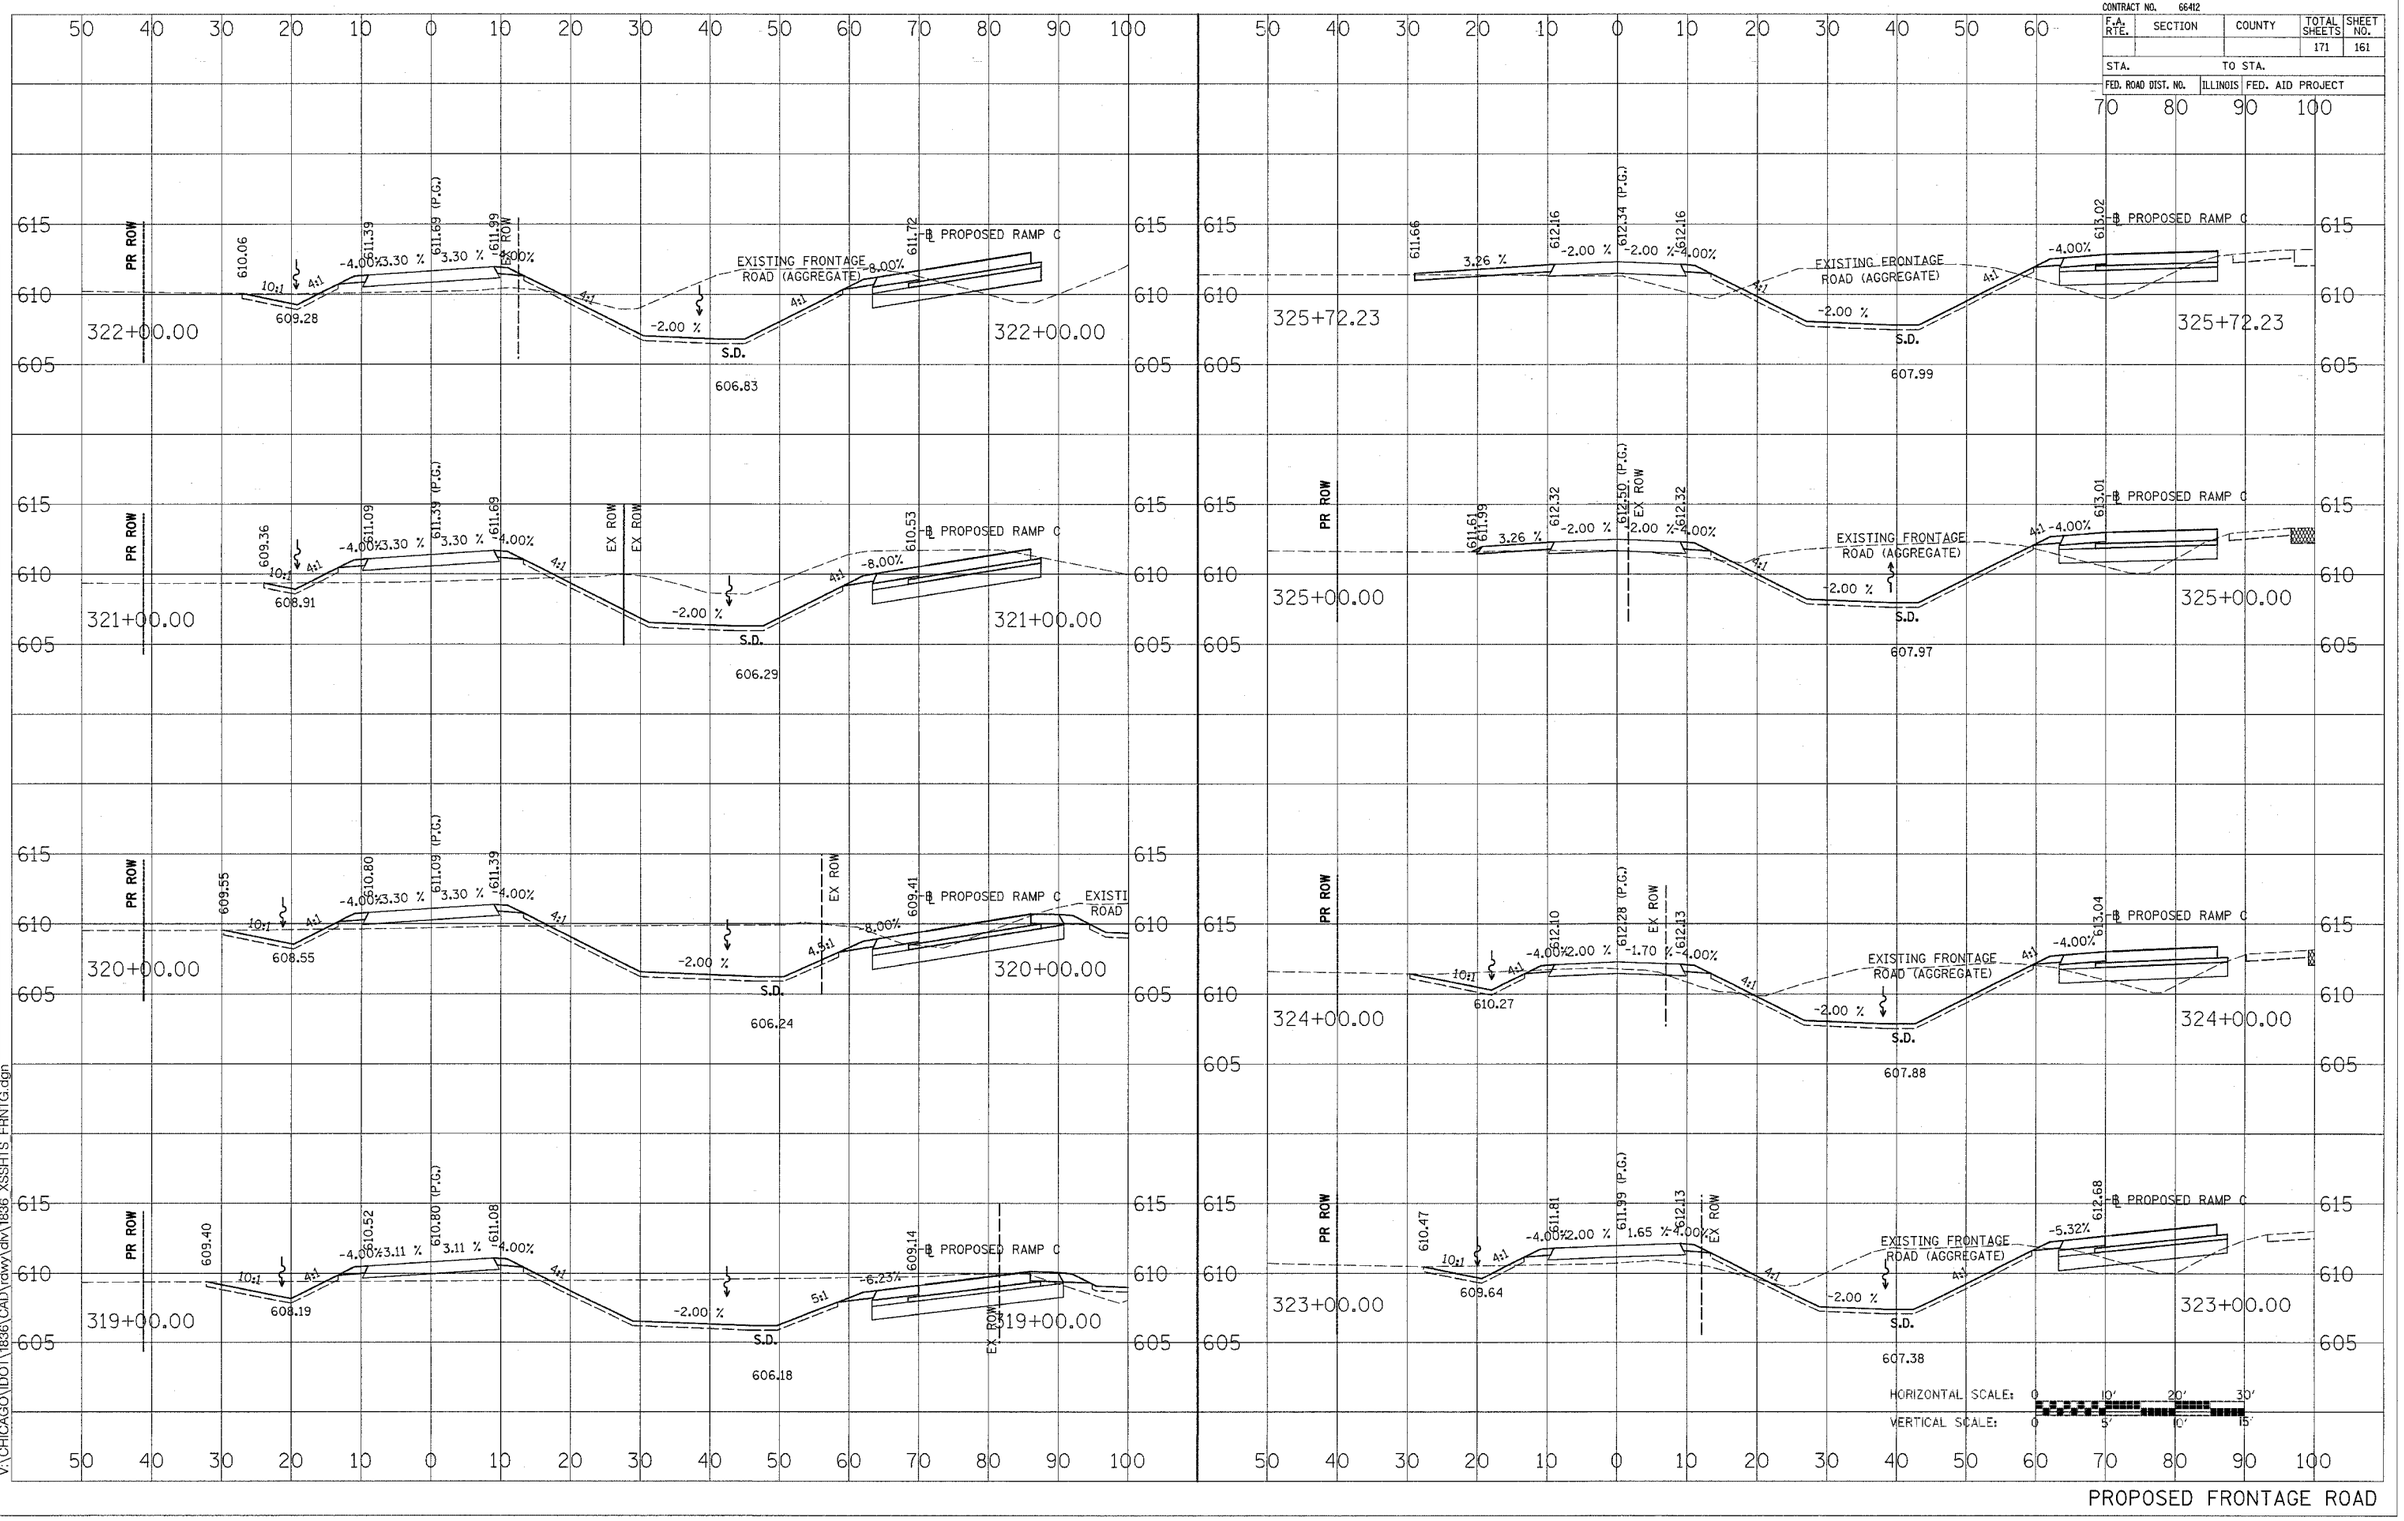

PROPOSED FRONTAGE ROAD

	DATE	BY
SURVEYED		
PLOTTED		
TEMPLATE		
AREAS		
AREAS CHECKED		

FINAL SURVEY — NOTE BOOK — NO.

ORIGINAL SURVEY — NOTE BOOK — NO.

11142005
V:\CHICAGO\IDOT\1836\CAD\rdwy\dlm\1836_XSSHTS_FRNTG.dgn

86_XSSHTS_FRNTG.dgn 11/14/2005 1:06:10 PM jbudgett