| ROUTE NO. | SEC. | COUNTY | TOTAL SHEETS | SHEET NO. |
|---|---|---|---|---|
| US 45 | 5Y, Y, RS-1 | CLAY | 242 | 51 |
| FED. ROAD DIST. NO. 7 | ILLINOIS | PROJECT | | |

# T4N – R6E, 3rd PM – LOUISVILLE TWP

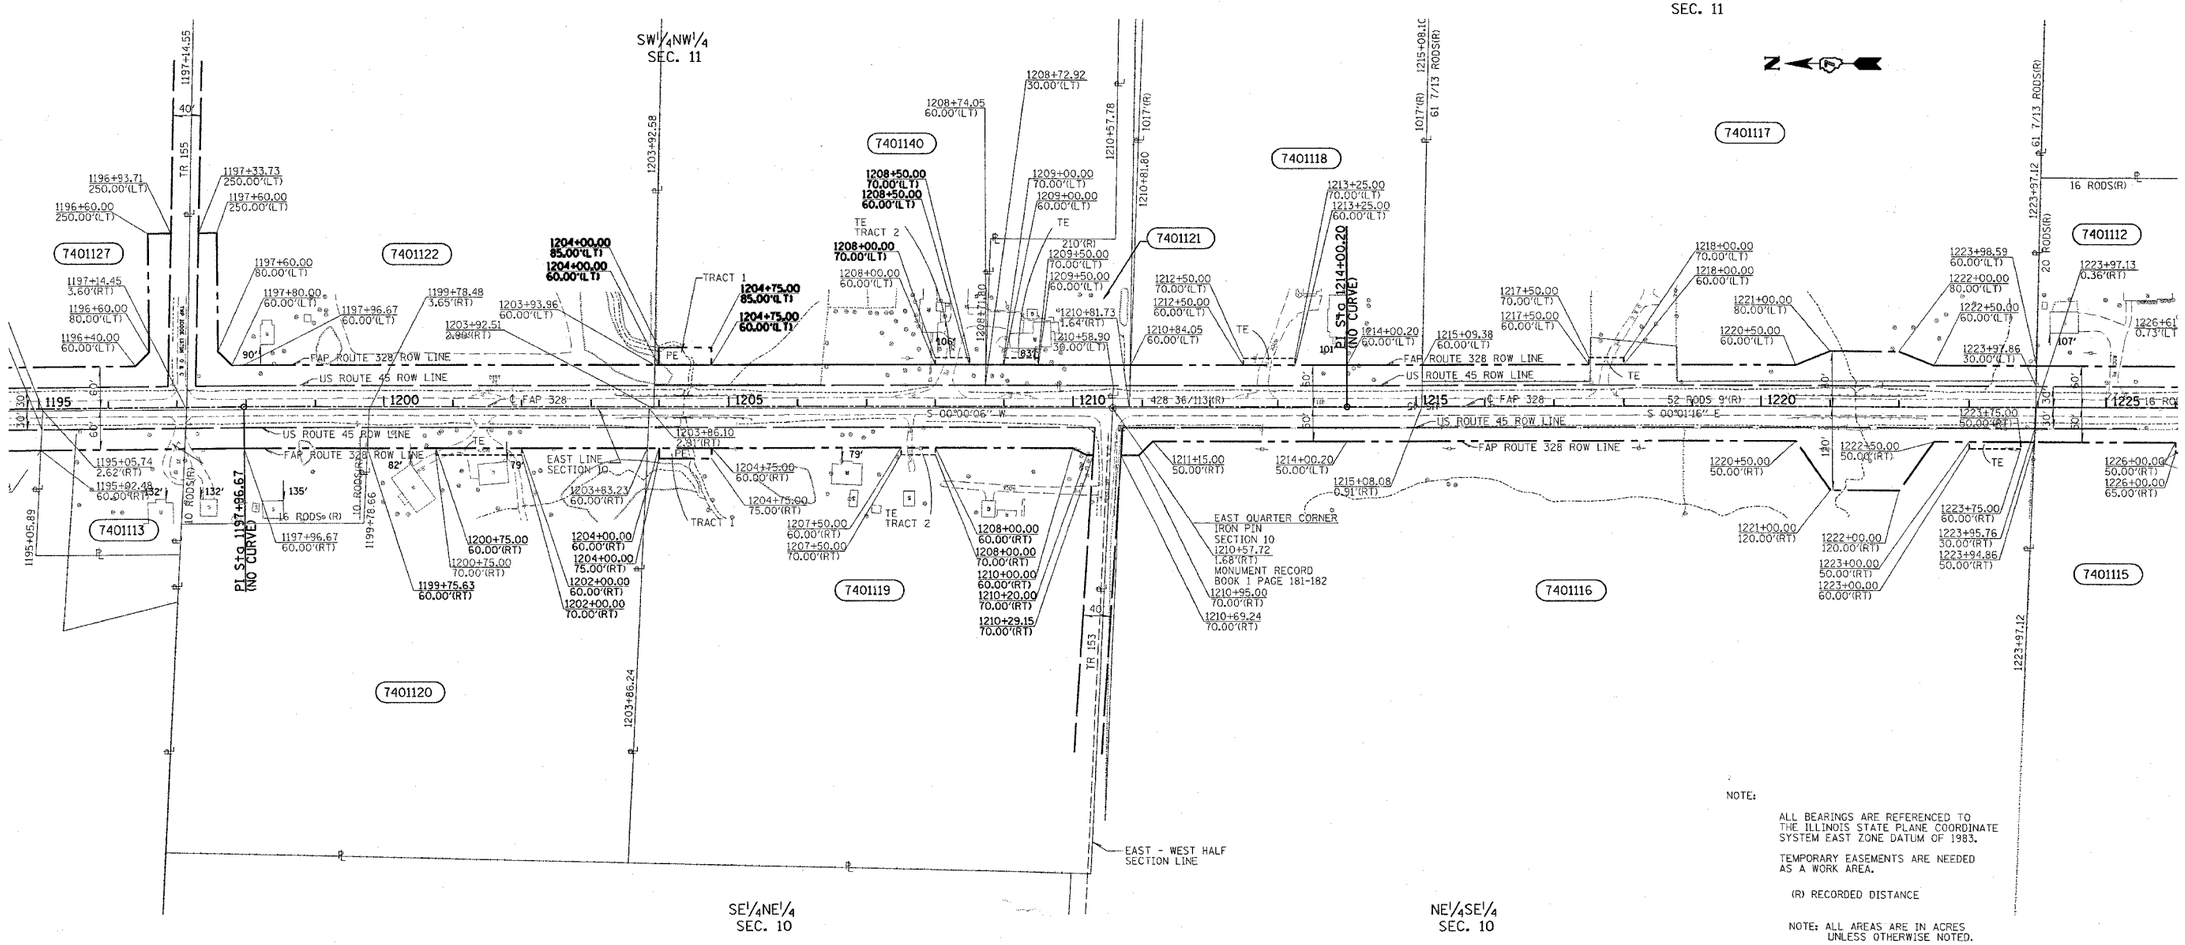


NOTE:

ALL BEARINGS ARE REFERENCED TO THE ILLINOIS STATE PLANE COORDINATE SYSTEM EAST ZONE DATUM OF 1983.

TEMPORARY EASEMENTS ARE NEEDED AS A WORK AREA.

(R) RECORDED DISTANCE

NOTE: ALL AREAS ARE IN ACRES UNLESS OTHERWISE NOTED.

PE PERMANENT EASEMENT

TE TEMPORARY EASEMENT

NOTE: ADDITIONAL RIGHT-OF-WAY PURCHASED UNDER JOB NO. R 97-001-94, CONTRACT NO. 94367.

| PARCEL | OWNER | AREA TAKEN ADD | AREA TAKEN EXIST | EASEMENT | AREA REM | INST | RECORDED MICRO FILM NO | RECORDED DATE | RECORDED BOOK | RECORDED PAGE | EXCESS AREA | EXCESS SOLD |
|---|---|---|---|---|---|---|---|---|---|---|---|---|
| 7401140 | GARY L. PORTER | 0.33 | 0.49 | 0.04* | 18.92 | | | | | | | |
| | | | | 0.01 | | | | | | | | |
| 7401127 | HERSCHEL W. PORTER | 1.05 | 1.08 | | 49.48 | WD | 147,285 | 01/02/04 | | | | |
| 7401122 | RICHARD E. DANKER | 0.59 | 0.58 | | 26.83 | WD | 146,107 | 09/17/03 | | | | |
| 7401121 | HENRY L. PORTER | 0.14 | 0.02 | 0.01 | 22.08 | WD/TE | 150,765/150,766 | 08/25/04 | | | | |
| 7401120 | LARRY HAGEN | 0.28 | 0.25 | 0.03 | 8.43 | WD/TCE | 146,295/146,296 | 10/01/03 | | | | |
| 7401119 | KAREN S. DAUGHERTY | 0.45 | 0.45 | 0.04 | 9.10 | WD/PE/TCE | 149,714/149,715 | 05/24/04 | | | | |
| | TRACT 1 | | | 0.03 * | | | | | | | | |
| | TRACT 2 | | | 0.01 | | | | | | | | |
| 7401118 | LEO D. FROST | 0.29 | 0.31 | 0.02 | 9.21 | WD | 143,483 | 02/28/03 | | | | |
| 7401117 | PHILLIP FANCHER | 0.68 | 0.62 | 0.01 | 28.89 | WD/TCE | 147,243/147,244 | 12/09/03 | | | | |
| 7401116 | KENNETH DAUGHERTY | 0.87 | 0.92 | 0.02 | 38.92 | WD/TCE | 149,254/149,257 | 04/06/04 | | | | |
| 7401115 | JANICE L. KEATING | 0.33 | 0.51 | 0.05 | 20.07 | WD/TCE | 149,629/149,630 | 04/18/04 | | | | |
| | TRACT 1 | | | 0.02 | | | | | | | | |
| | TRACT 2 | | | 0.03 | | | | | | | | |
| 7401113 | EDWIN HAUN | 0.33 | 0.29 | | 1.38 | WD | 143,977 | 04/09/03 | | | | |
| 7401112 | GENE DILLON | 0.18 | 0.18 | | 1.64 | WD | 144,147 | 04/21/03 | | | | |

⊙ - IRON PIN
⊙ - FENCE CORNER
⊙ - FENCE POST
⊠ - EXISTING ROW MARKER
CONTRACT NO. 74078
FIELD BOOK NO. 5073

**UTILITIES:**

TELEPHONE- WABASH TELEPHONE COOPERATIVE,INC
GAS-
ELECTRICITY- AMEREN/CIPS
WATER- EJ WATER COPORATION
T.V.CABLE-

DRAWN BY KMS & rgw
WRITTEN BY KMS
CHECKED BY JPL
INSPECTED BY DES

JOB NO. R-97-003-05

⚠ Added Sheet 1-3-06

RIGHT OF WAY PLANS
FAP ROUTE 328

PROJECT SECTION 5R, Y, RS-1
STATION 1195+00 TO
STATION 1225+00
COUNTY CLAY
SCALE 1:100 SHEET 4 OF 7