F. A. RTE.	SECTION	COUNTY	TOTAL SHEETS	SHEET NO
328	5R, Y, RS-1	CLAY	242	225
STA.	TO STA.			
FED. ROAD DIST. NO.	ILLINOIS	FED. AID PROJECT		

CONTRACT NO. 74078

PLOTTED
TEMPLATE
AREAS
AREAS CHECKED
DATE:
NOTE BOOK
NO.

LEGEND

TOPSOIL EXCAVATION

PAVEMENT REMOVAL

PAVEMENT TO BE BROKEN & LEFT IN PLACE

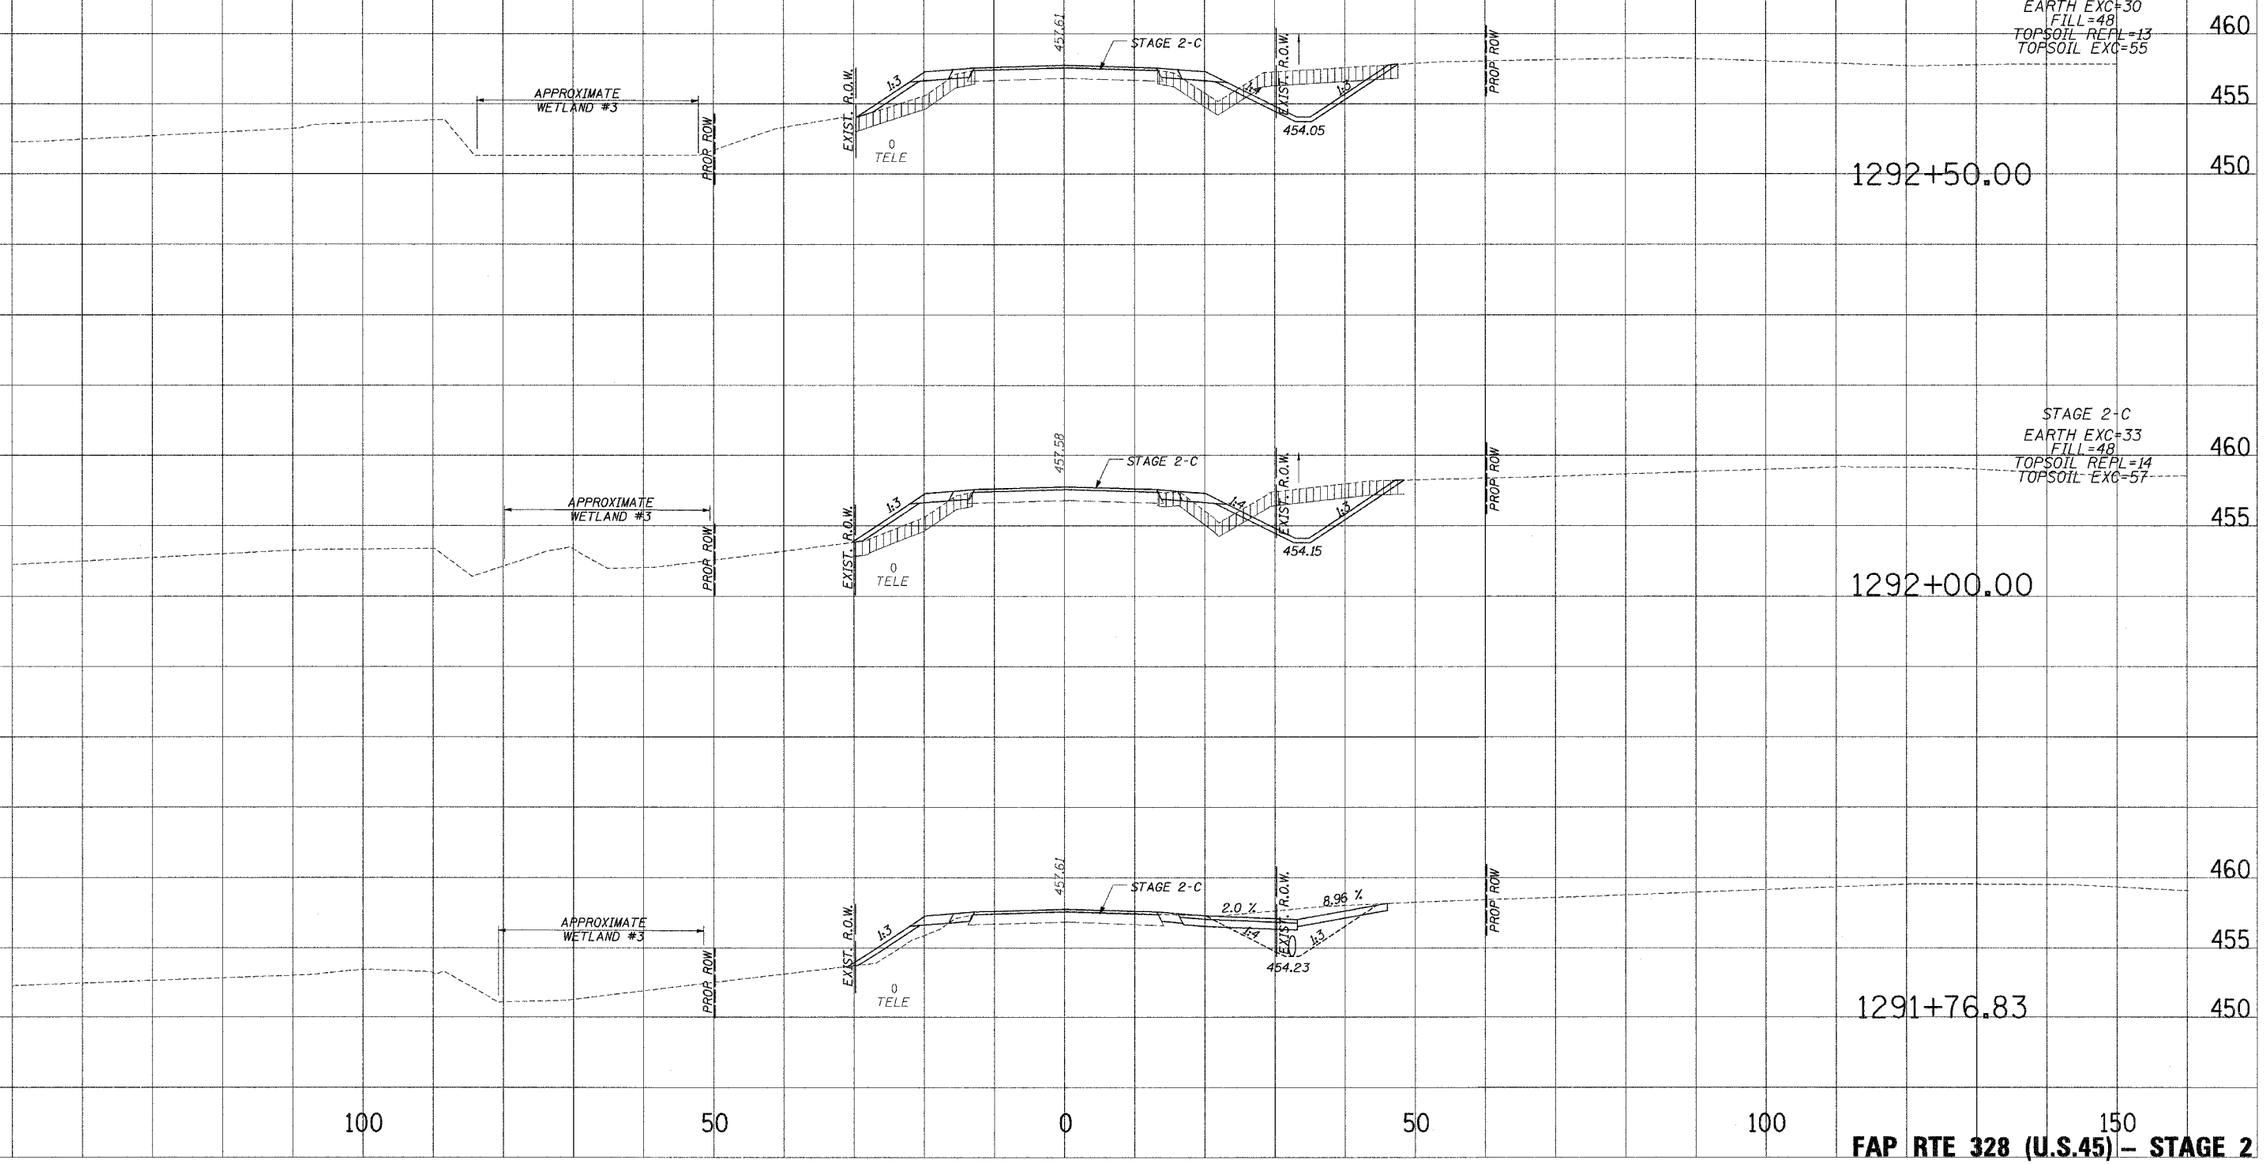

FAP RTE 328 (U.S.45) – STAGE 2

\\USAVICAD\gpc-dn.tpl 10/24/2006 8:32:39 AM