F.A. RTE.	SECTION	COUNTY	TOTAL SHEETS	SHEET NO.
-	05-00052-00-RS	DUPAGE	20	8
STA. 224+00		TO STA. 253+78.00		
FED. ROAD DIST. NO.	ILLINOIS	FED. AID PROJECT		

CONTRACT NO. 63821

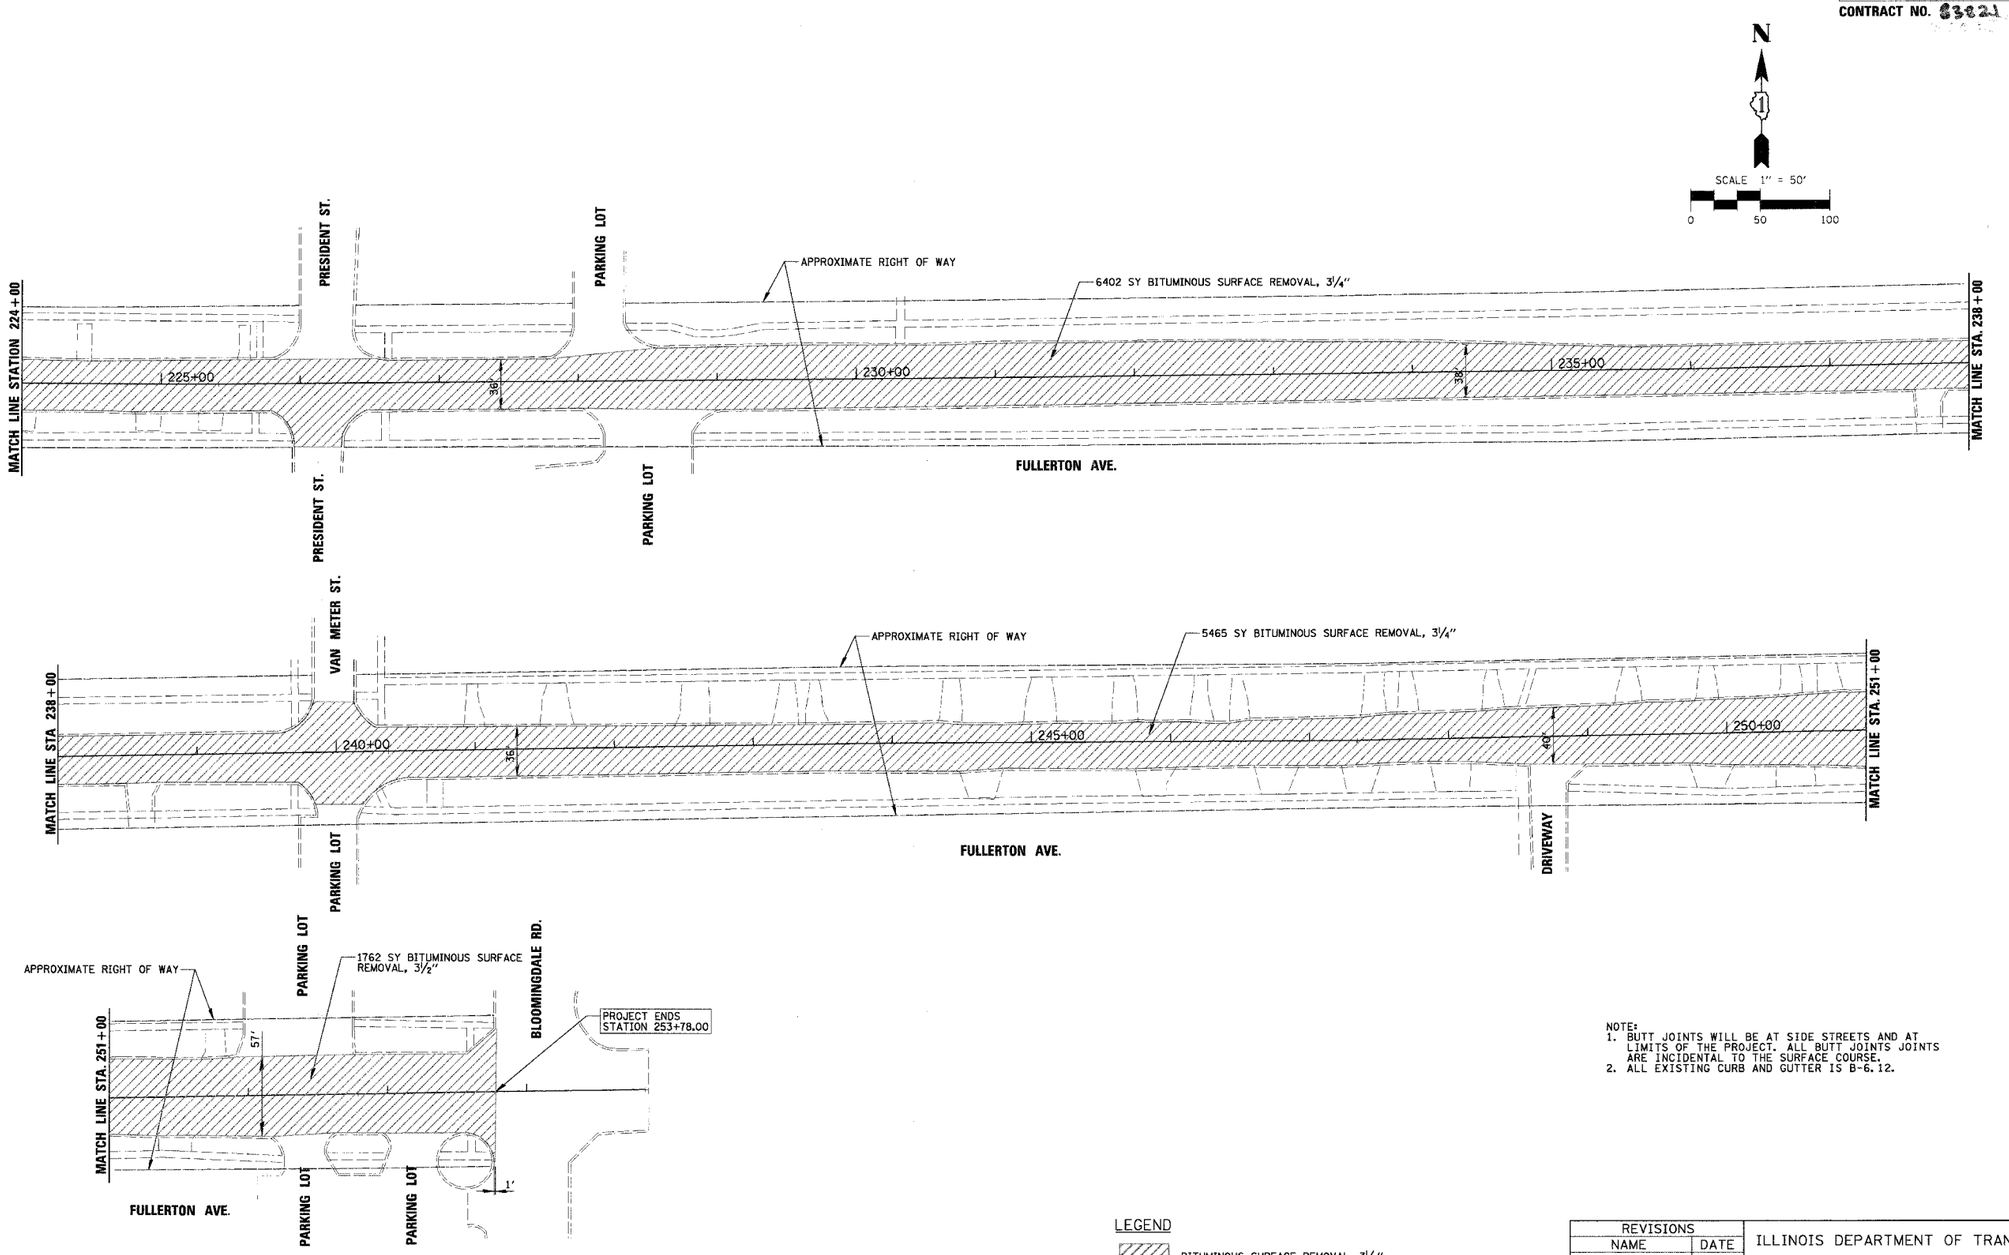

NOTE:
1. BUTT JOINTS WILL BE AT SIDE STREETS AND AT LIMITS OF THE PROJECT. ALL BUTT JOINTS ARE INCIDENTAL TO THE SURFACE COURSE.
2. ALL EXISTING CURB AND GUTTER IS B-6.12.

LEGEND

BITUMINOUS SURFACE REMOVAL, 3¼"

REVISIONS	
NAME	DATE

ILLINOIS DEPARTMENT OF TRANSPORTATION
FULLERTON AVENUE
EXISTING CONDITIONS AND REMOVAL PLAN

SCALE 1"=50' DRAWN BY MYG
DATE 10/11/2005 CHECKED BY LMF

CHRISTOPHER B. BURKE ENGINEERING LTD.
9575 West Higgins Road, Suite 600
Rosemont, Illinois 60018
(847) 823-0500

PROFILE | SURVEYED | DATE | BY
SCRIBED | PLOTTED | DRAWN | CHECKED | QUANTITIES | STRUCTURE NOTATING GRID
NOTE BOOK | NO.

SURVEYED | DATE | BY
ALIGNMENT CHECKED | PLOTTED | DRAWN | CHECKED | QUANTITIES | STRUCTURE NOTATING GRID
NOTE BOOK | NO. | CADD FILE NAME