| ROUTE NO. | SECTION | COUNTY | TOTAL SHEETS | SHEET NO. |
|---|---|---|---|---|
| FAU 2732 | ** | COOK | 49 | 16 |
| ILLINOIS PROJECT | M- 8003(371) | | | |
| VILLAGE SECTION | 00-00115-00-WR | | | |

CONTRACT NO. 83823

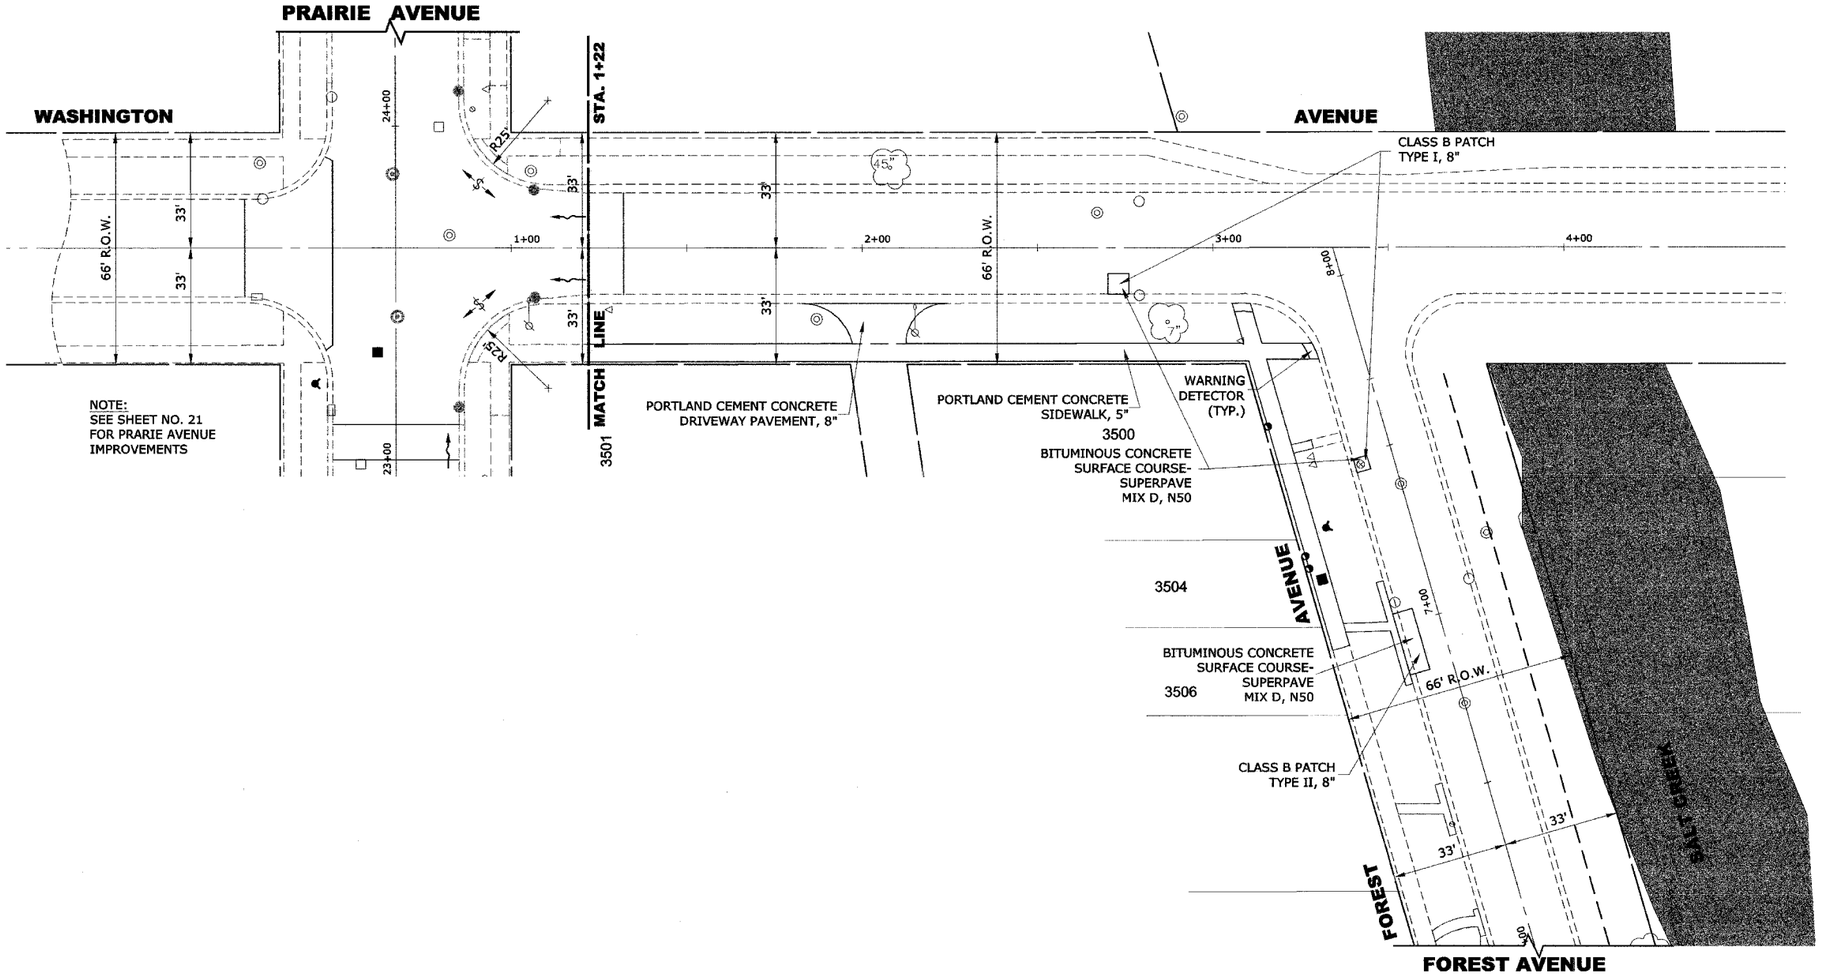


## PROPOSED IMPROVEMENTS

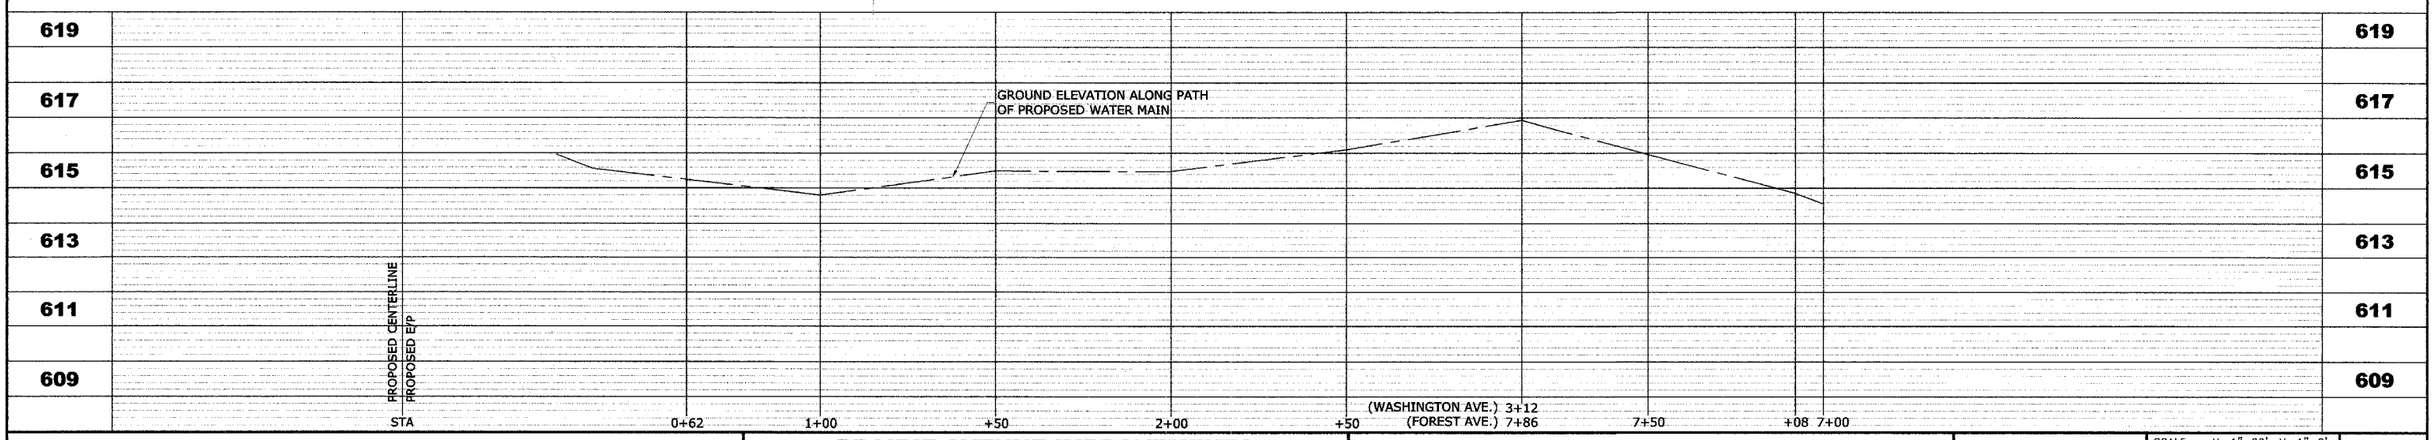



HANCOCK ENGINEERING
Civil Engineers
Municipal Consultants
Established 1911
9933 Roosevelt Road
Westchester, Illinois 60154-2780
Phone: 708/865-0300
Fax: 708/865-1212


**PRAIRIE AVENUE IMPROVEMENTS**
**PHASE I**
**VILLAGE OF BROOKFIELD, ILLINOIS**

**PROPOSED**
**PAVING PLAN**

REVISION:

| | |
|---|---|
| SCALE: | H: 1"=20', V: 1"=2' |
| DRAWN BY: | MK/LEV |
| BOOK NO.: | #1475, #1504 |
| DATE: | 11-04-05 |
| E.H.E. NO.: | 125-04-26301 |

SHEET 16 OF 49