F.A. RTE.	SECTION	COUNTY	TOTAL SHEETS	SHEET NO.
1375	04-00046-00-BT	DU PAGE	29	10
STA. 38+00		TO STA. 52+00		
FED. ROAD DIST. NO. 7	ILLINOIS	FED. AID PROJECT		

CONTRACT NO. 63824

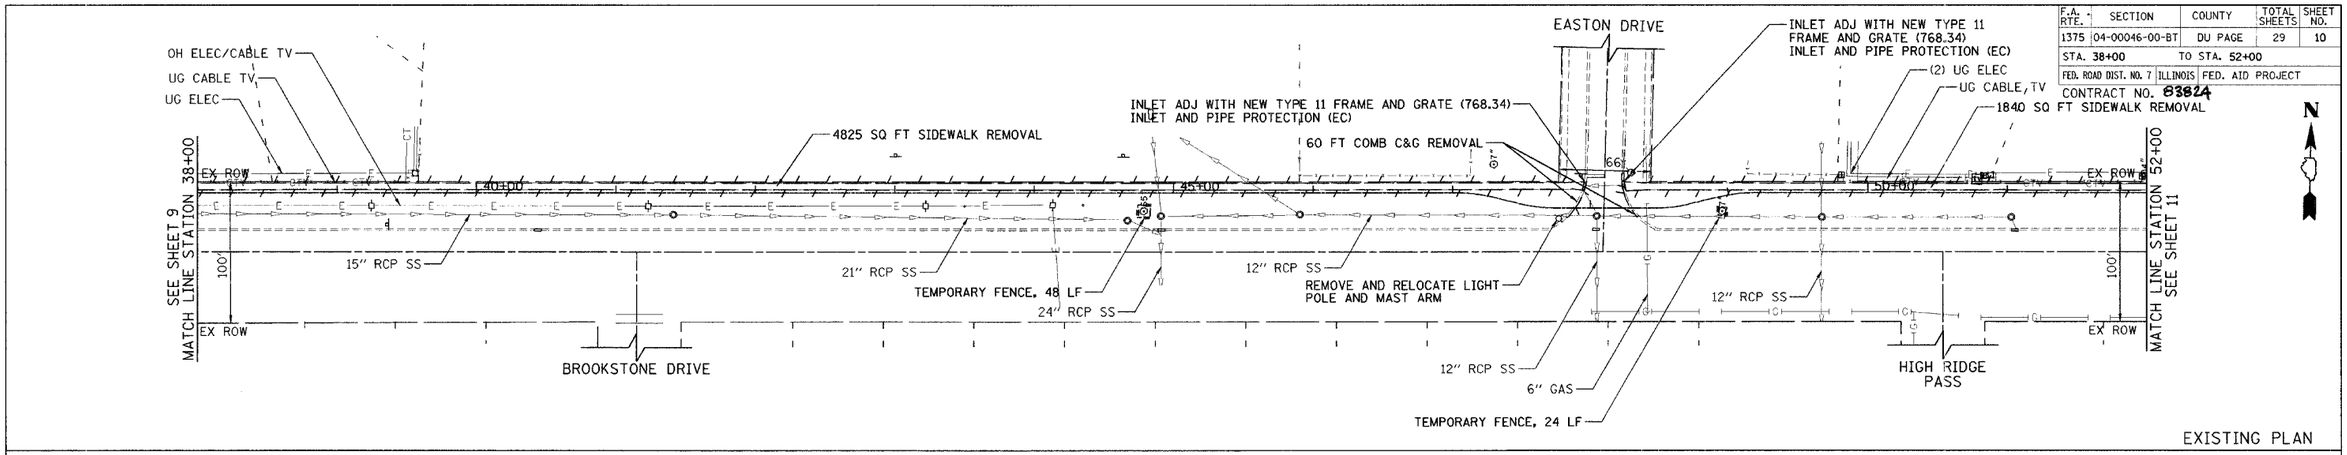

EXISTING PLAN

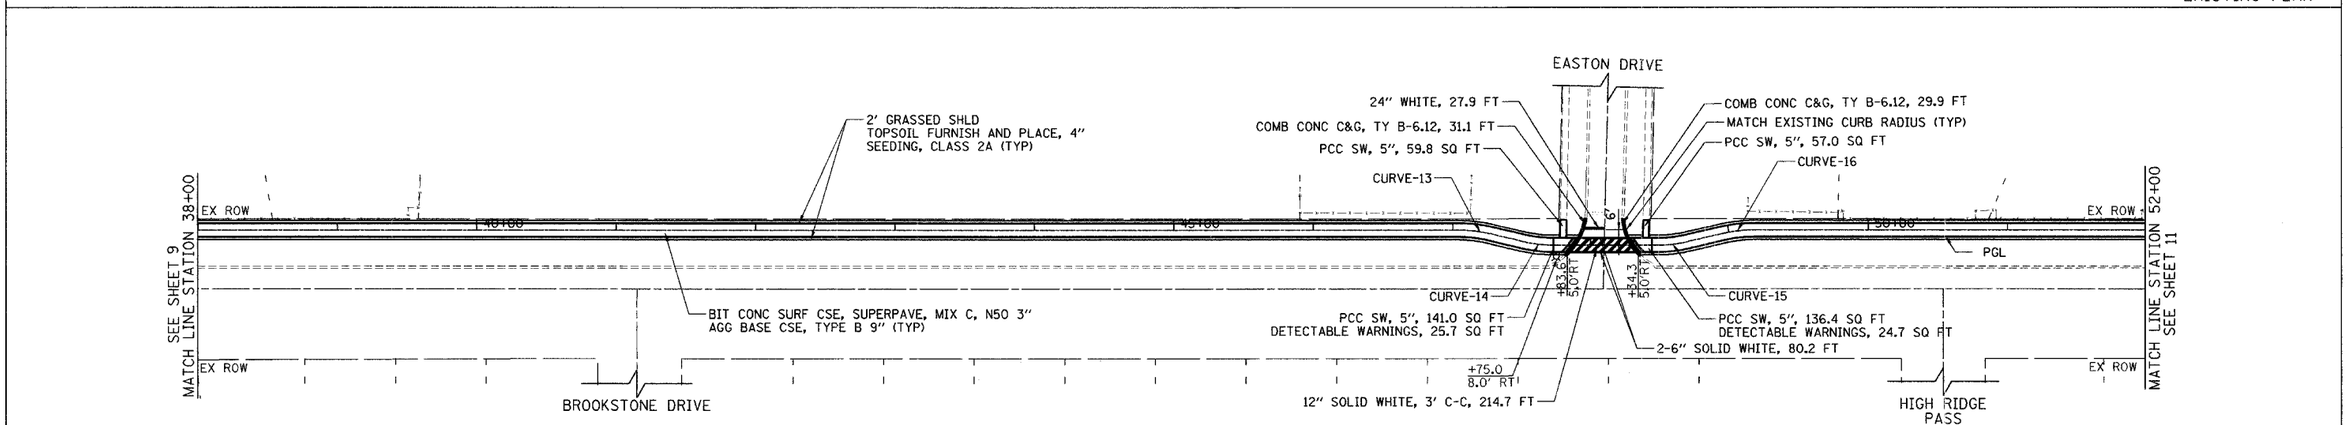

PROPOSED PLAN

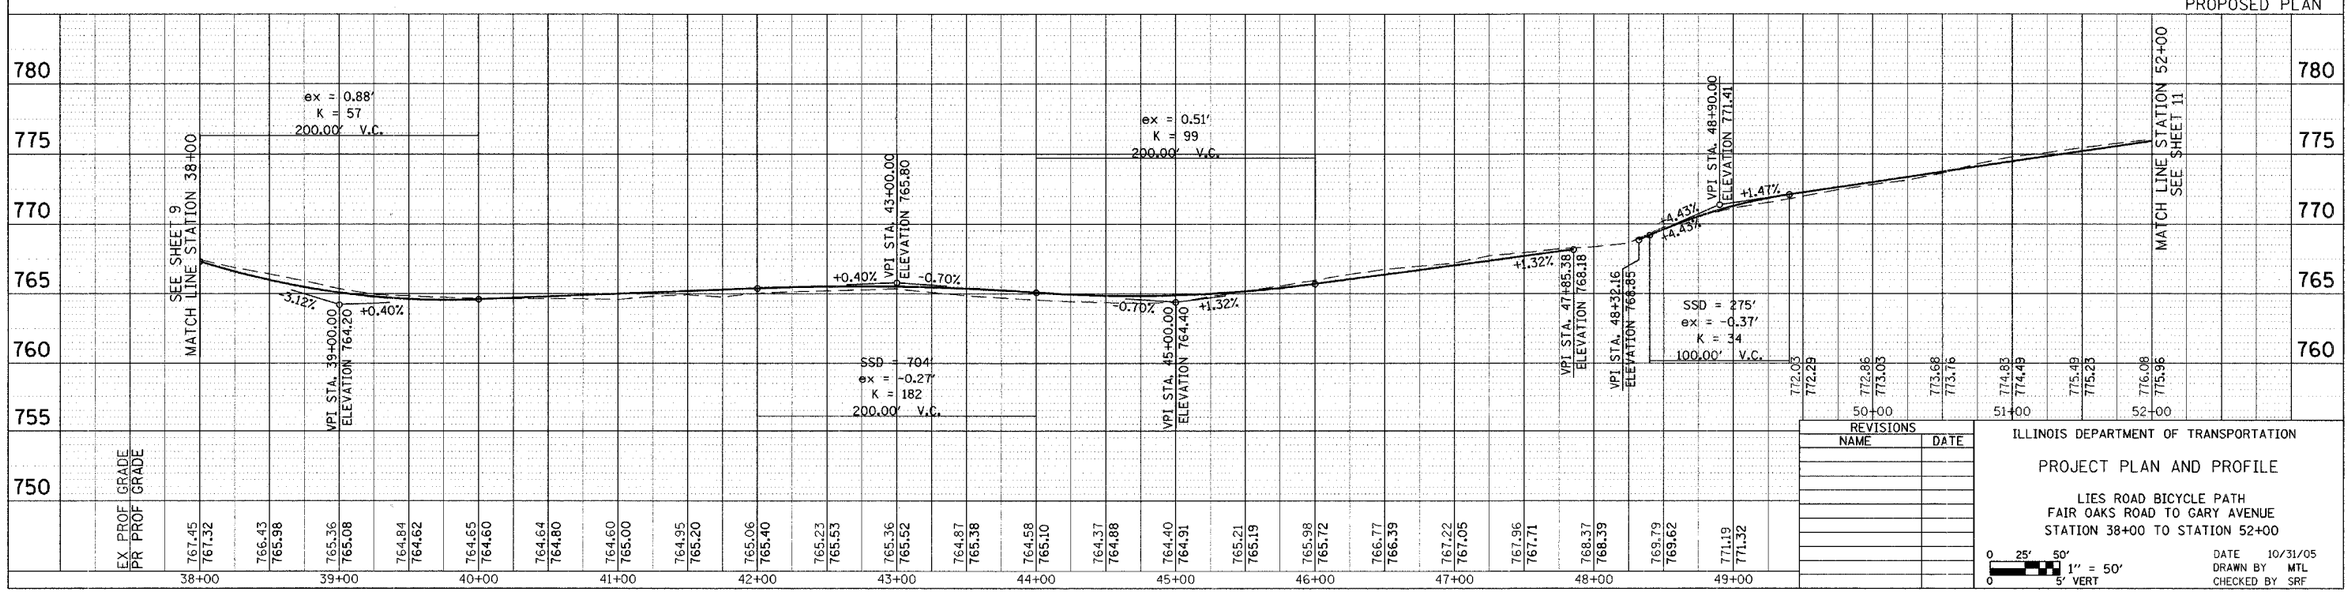

REVISIONS	
NAME	DATE

ILLINOIS DEPARTMENT OF TRANSPORTATION

PROJECT PLAN AND PROFILE

LIES ROAD BICYCLE PATH
FAIR OAKS ROAD TO GARY AVENUE
STATION 38+00 TO STATION 52+00

0 25' 50'
1" = 50'
0 5' VERT

DATE 10/31/05
DRAWN BY MTL
CHECKED BY SRF

TRANSYSTEMS CORPORATION

FINAL