F.A. RTE.	SECTION	COUNTY	TOTAL SHEETS	SHEET NO.
1375	04-00046-00-BT	DU PAGE	29	12
STA. 66+00		TO STA. 80+00		
FED. ROAD DIST. NO. 7	ILLINOIS	FED. AID PROJECT		

CONTRACT NO. 83824

NOTE
1. FOR PROPOSED TRAFFIC SIGNAL WORK AT COUNTY FARM ROAD SEE SHEET NO. 18

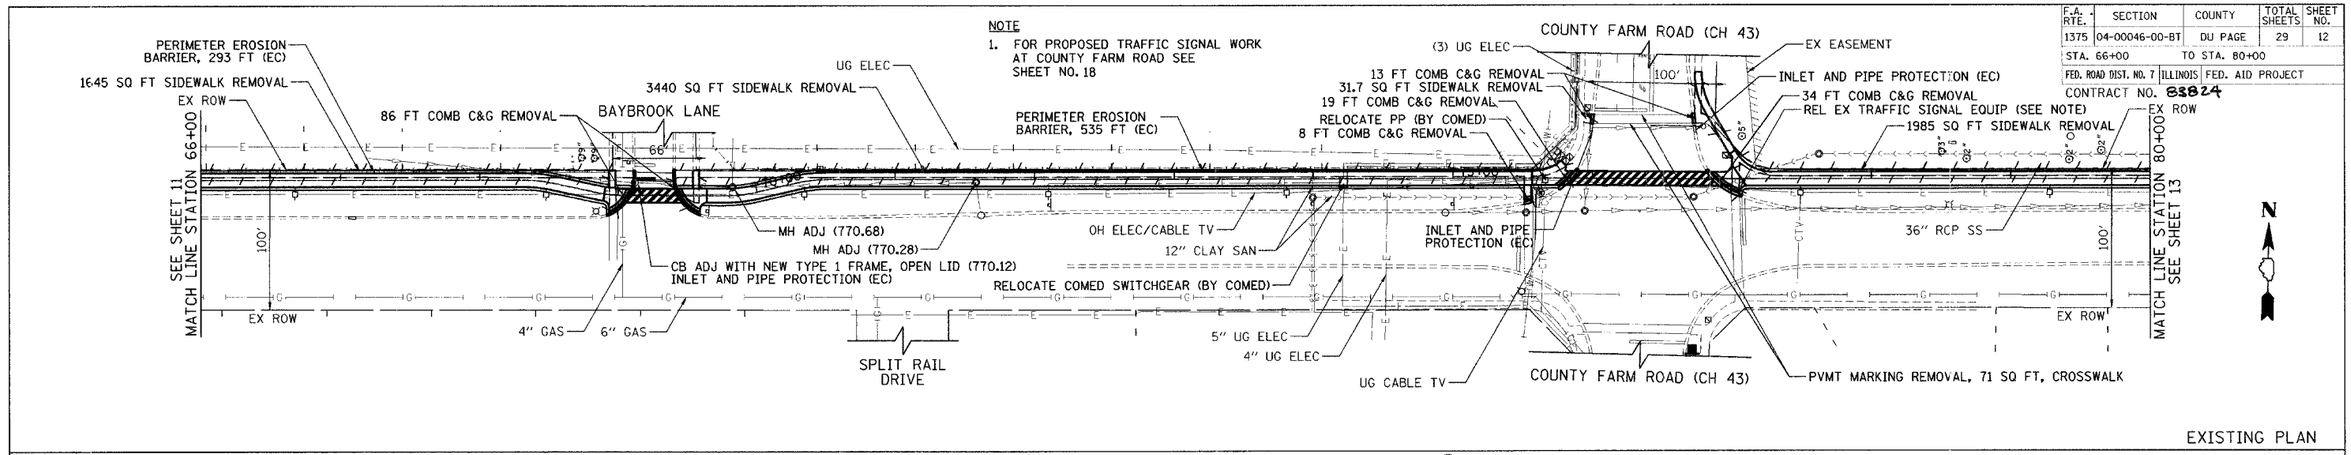

EXISTING PLAN

NOTE:
SIGN TO BE FURNISHED AND INSTALLED BY COUNTY.

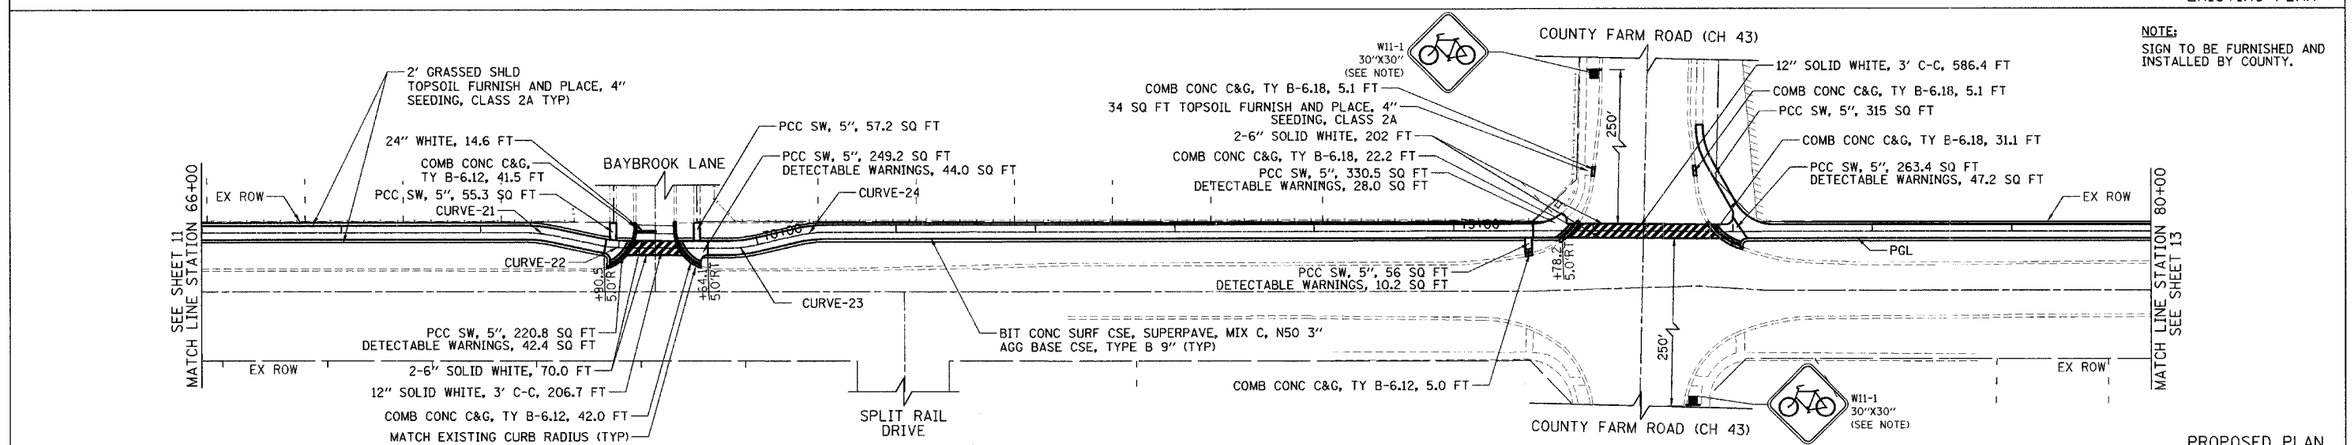

PROPOSED PLAN

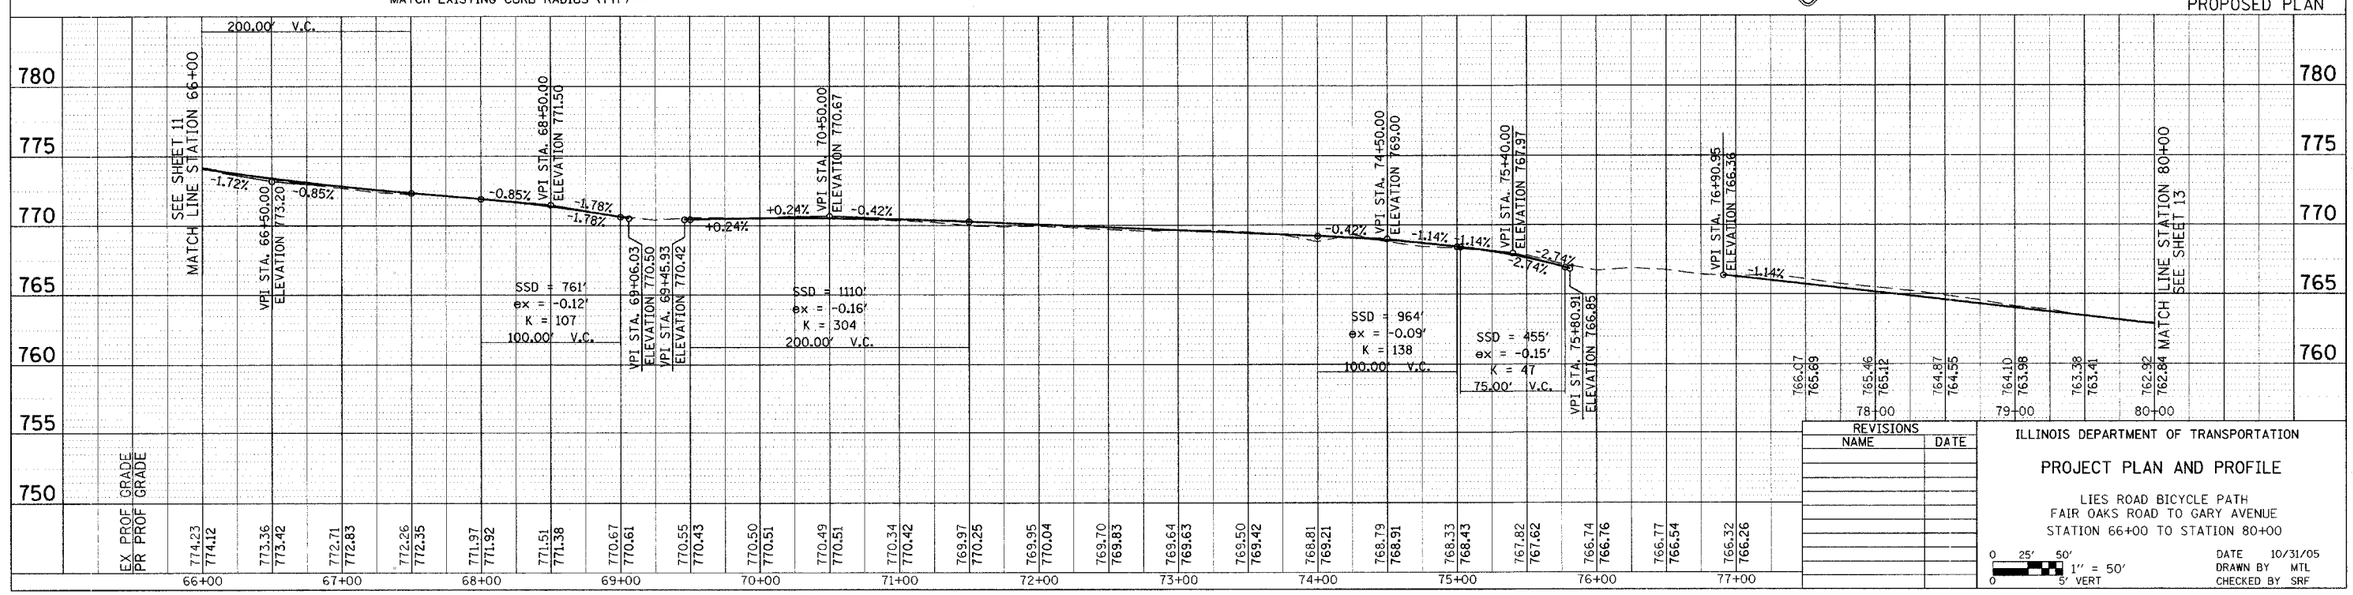

REVISIONS	
NAME	DATE

ILLINOIS DEPARTMENT OF TRANSPORTATION

PROJECT PLAN AND PROFILE

LIES ROAD BICYCLE PATH
FAIR OAKS ROAD TO GARY AVENUE
STATION 66+00 TO STATION 80+00

0 25' 50'
1" = 50'
0 5' VERT

DATE 10/31/05
DRAWN BY MTL
CHECKED BY SRF

TRANSYSTEMS CORPORATION

FINAL