F.A. RTE.	SECTION	COUNTY	TOTAL SHEETS	SHEET NO.
1375	04-00046-00-BT	DU PAGE	29	16
STA. 122+00		TO STA. 136+00		
FED. ROAD DIST. NO. 7	ILLINOIS	FED. AID PROJECT		
CONTRACT NO. 83824				

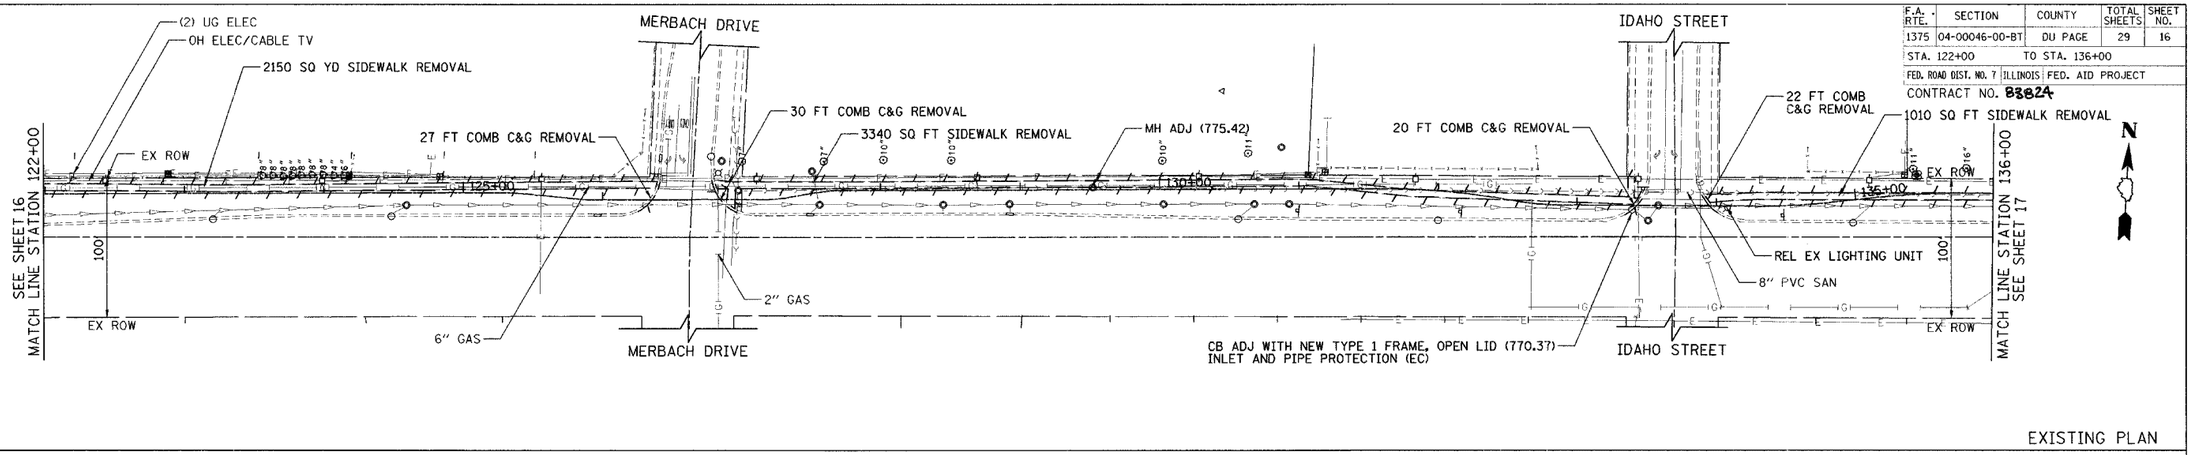

EXISTING PLAN

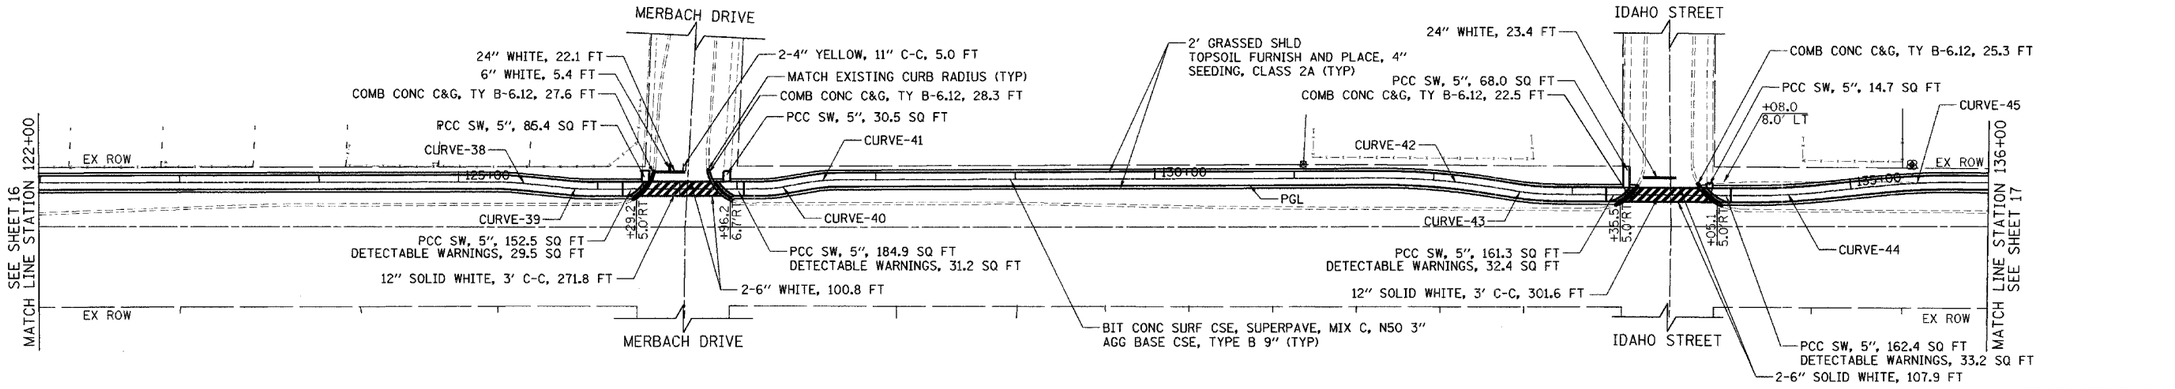

PROPOSED PLAN

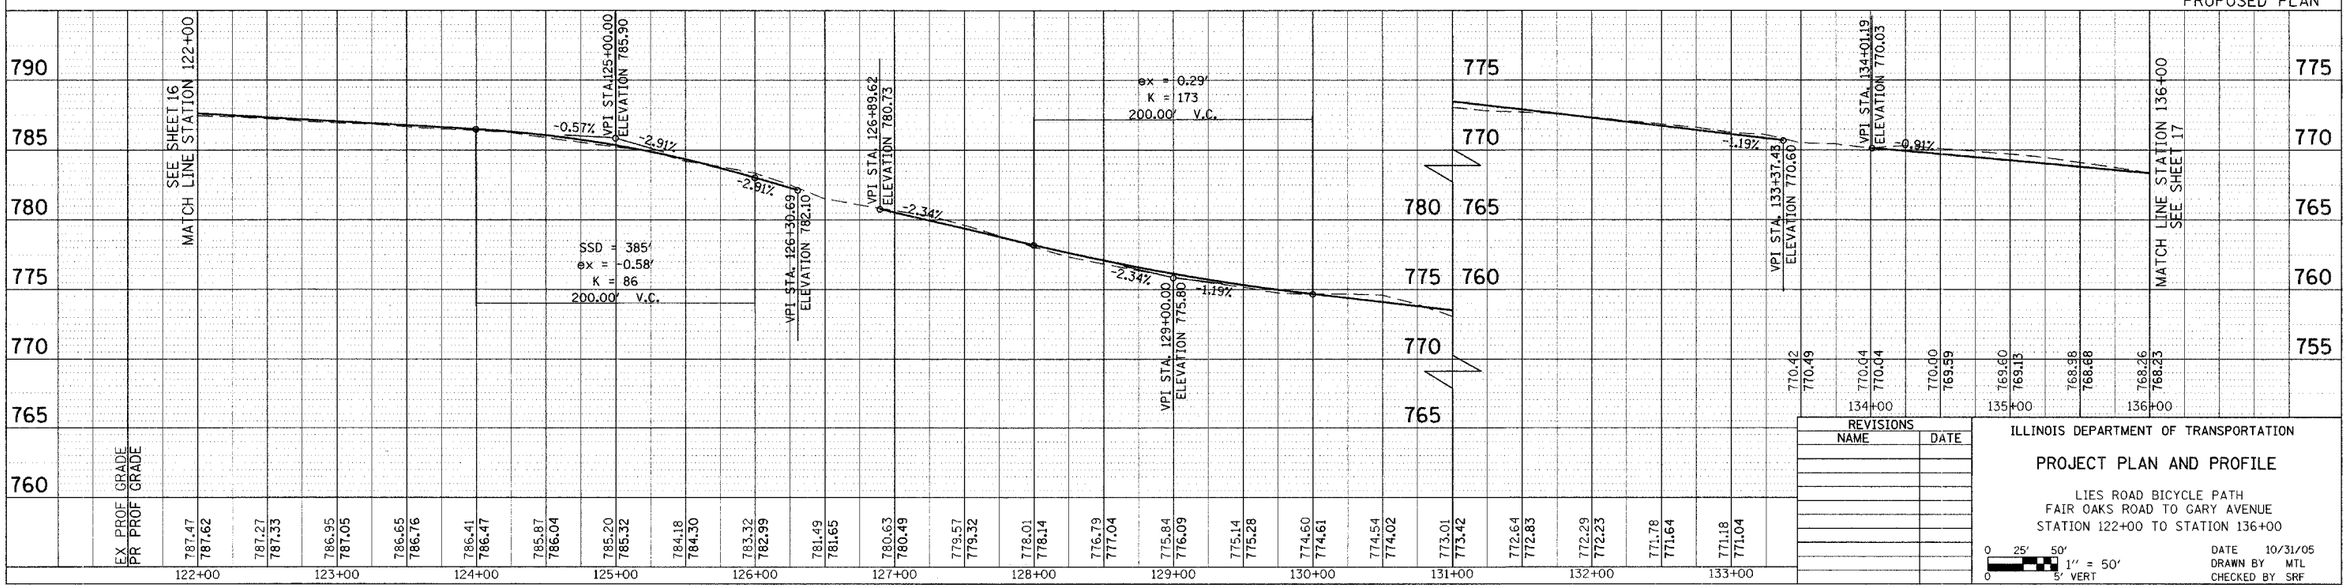

TRANSYSTEMS CORPORATION

REVISIONS NAME	DATE

ILLINOIS DEPARTMENT OF TRANSPORTATION

PROJECT PLAN AND PROFILE

LIES ROAD BICYCLE PATH
FAIR OAKS ROAD TO GARY AVENUE
STATION 122+00 TO STATION 136+00

0 25' 50'
1" = 50'
0 5' VERT

DATE 10/31/05
DRAWN BY MTL
CHECKED BY SRF

FINAL