FAU RTE	SECTION	COUNTY	TOTAL SHEETS	SHEET NO.
7000	02-00212-00-BR	VERMILION	59	11
FROM STA. 96+00.00		TO STA. 103+10.10		
FED. ROAD DIST. NO.	ILLINOIS	FED. AID PROJECT		

CONTRACT NO. 91285

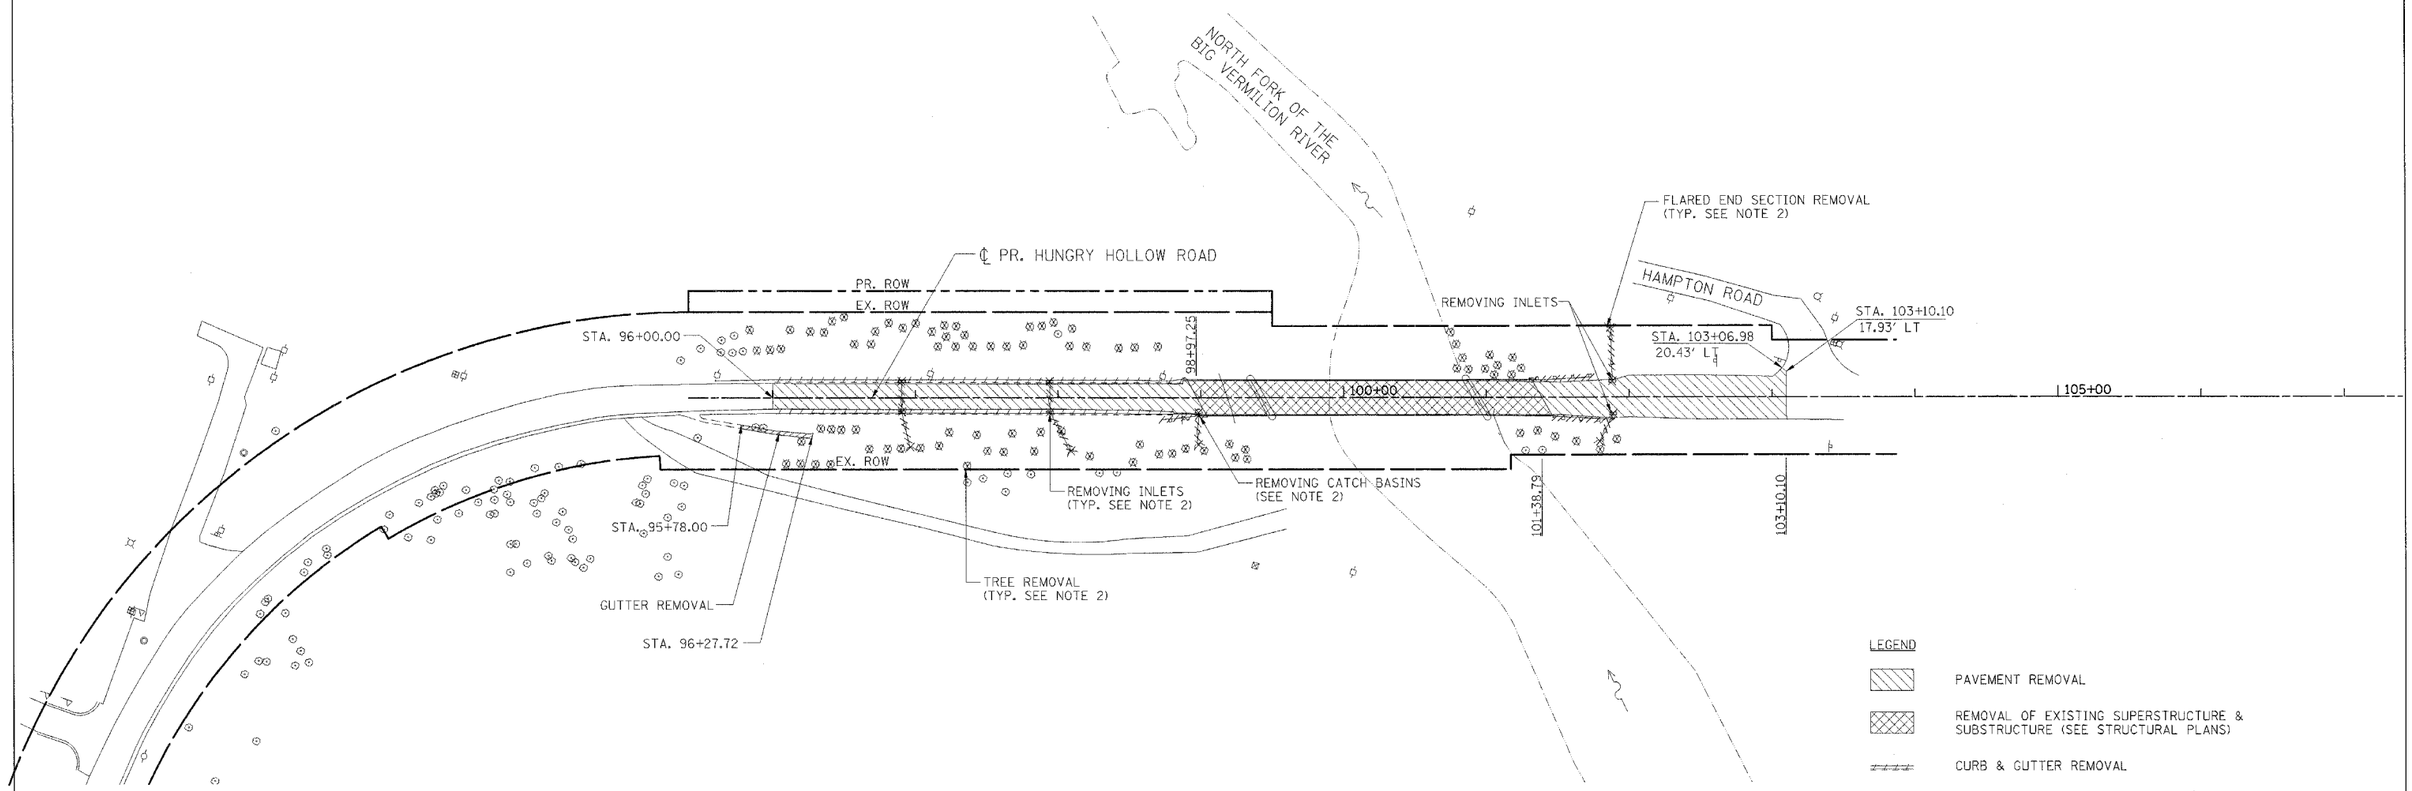

LEGEND

- PAVEMENT REMOVAL
- REMOVAL OF EXISTING SUPERSTRUCTURE & SUBSTRUCTURE (SEE STRUCTURAL PLANS)
- CURB & GUTTER REMOVAL
- GUARDRAIL REMOVAL
- STORM SEWER REMOVAL
- GUTTER REMOVAL
- TREE REMOVAL

NOTES:

1. THE EXISTING TREE LOCATIONS ARE BASED ON A FIELD INSPECTION. THE CONTRACTOR SHALL VERIFY THE LOCATION OF TREES TO BE REMOVED.
2. SEE SCHEDULE OF QUANTITIES FOR LOCATIONS OF REMOVING INLETS, CATCH BASINS, FLARED END SECTIONS AND TREES.

REVISIONS	
NAME	DATE

CITY OF DANVILLE, ILLINOIS
HUNGRY HOLLOW ROAD BRIDGE

ROADWAY AND DRAINAGE REMOVAL PLAN

SCALE: 1"=50'
DATE: 12/06/05
DRAWN BY MRK
CHECKED BY JRH

TENG

TENG & ASSOCIATES, INC.
ENGINEERS/ARCHITECTS/PLANNERS
205 N. MICHIGAN AVE, CHICAGO, IL 60601
TELEPHONE: 312/616-0600

\TP000P7.DGN...\ROWOOPR6.DGN...\UTLOOPR0.DGN...\ALT00P85.DGN...\TP000P4.DGN...\TTB00PMD.DGN...\CONOOPF6.DGN...\ROWOOPR5.DGN ROSSPF
12-01-2005 13:36:09 s:\DOCUMENT\02336902\CIVIL\DGN\REMOOPOH.DGN