FAU RTE	SECTION	COUNTY	TOTAL SHEETS	SHEET NO.
7000	02-00212-00-BR	VERMILION	59	12
FROM STA. 96+00.00		TO STA. 103+10.10		
FED. ROAD DIST. NO.	ILLINOIS	FED. AID PROJECT		

CONTRACT NO. 91285

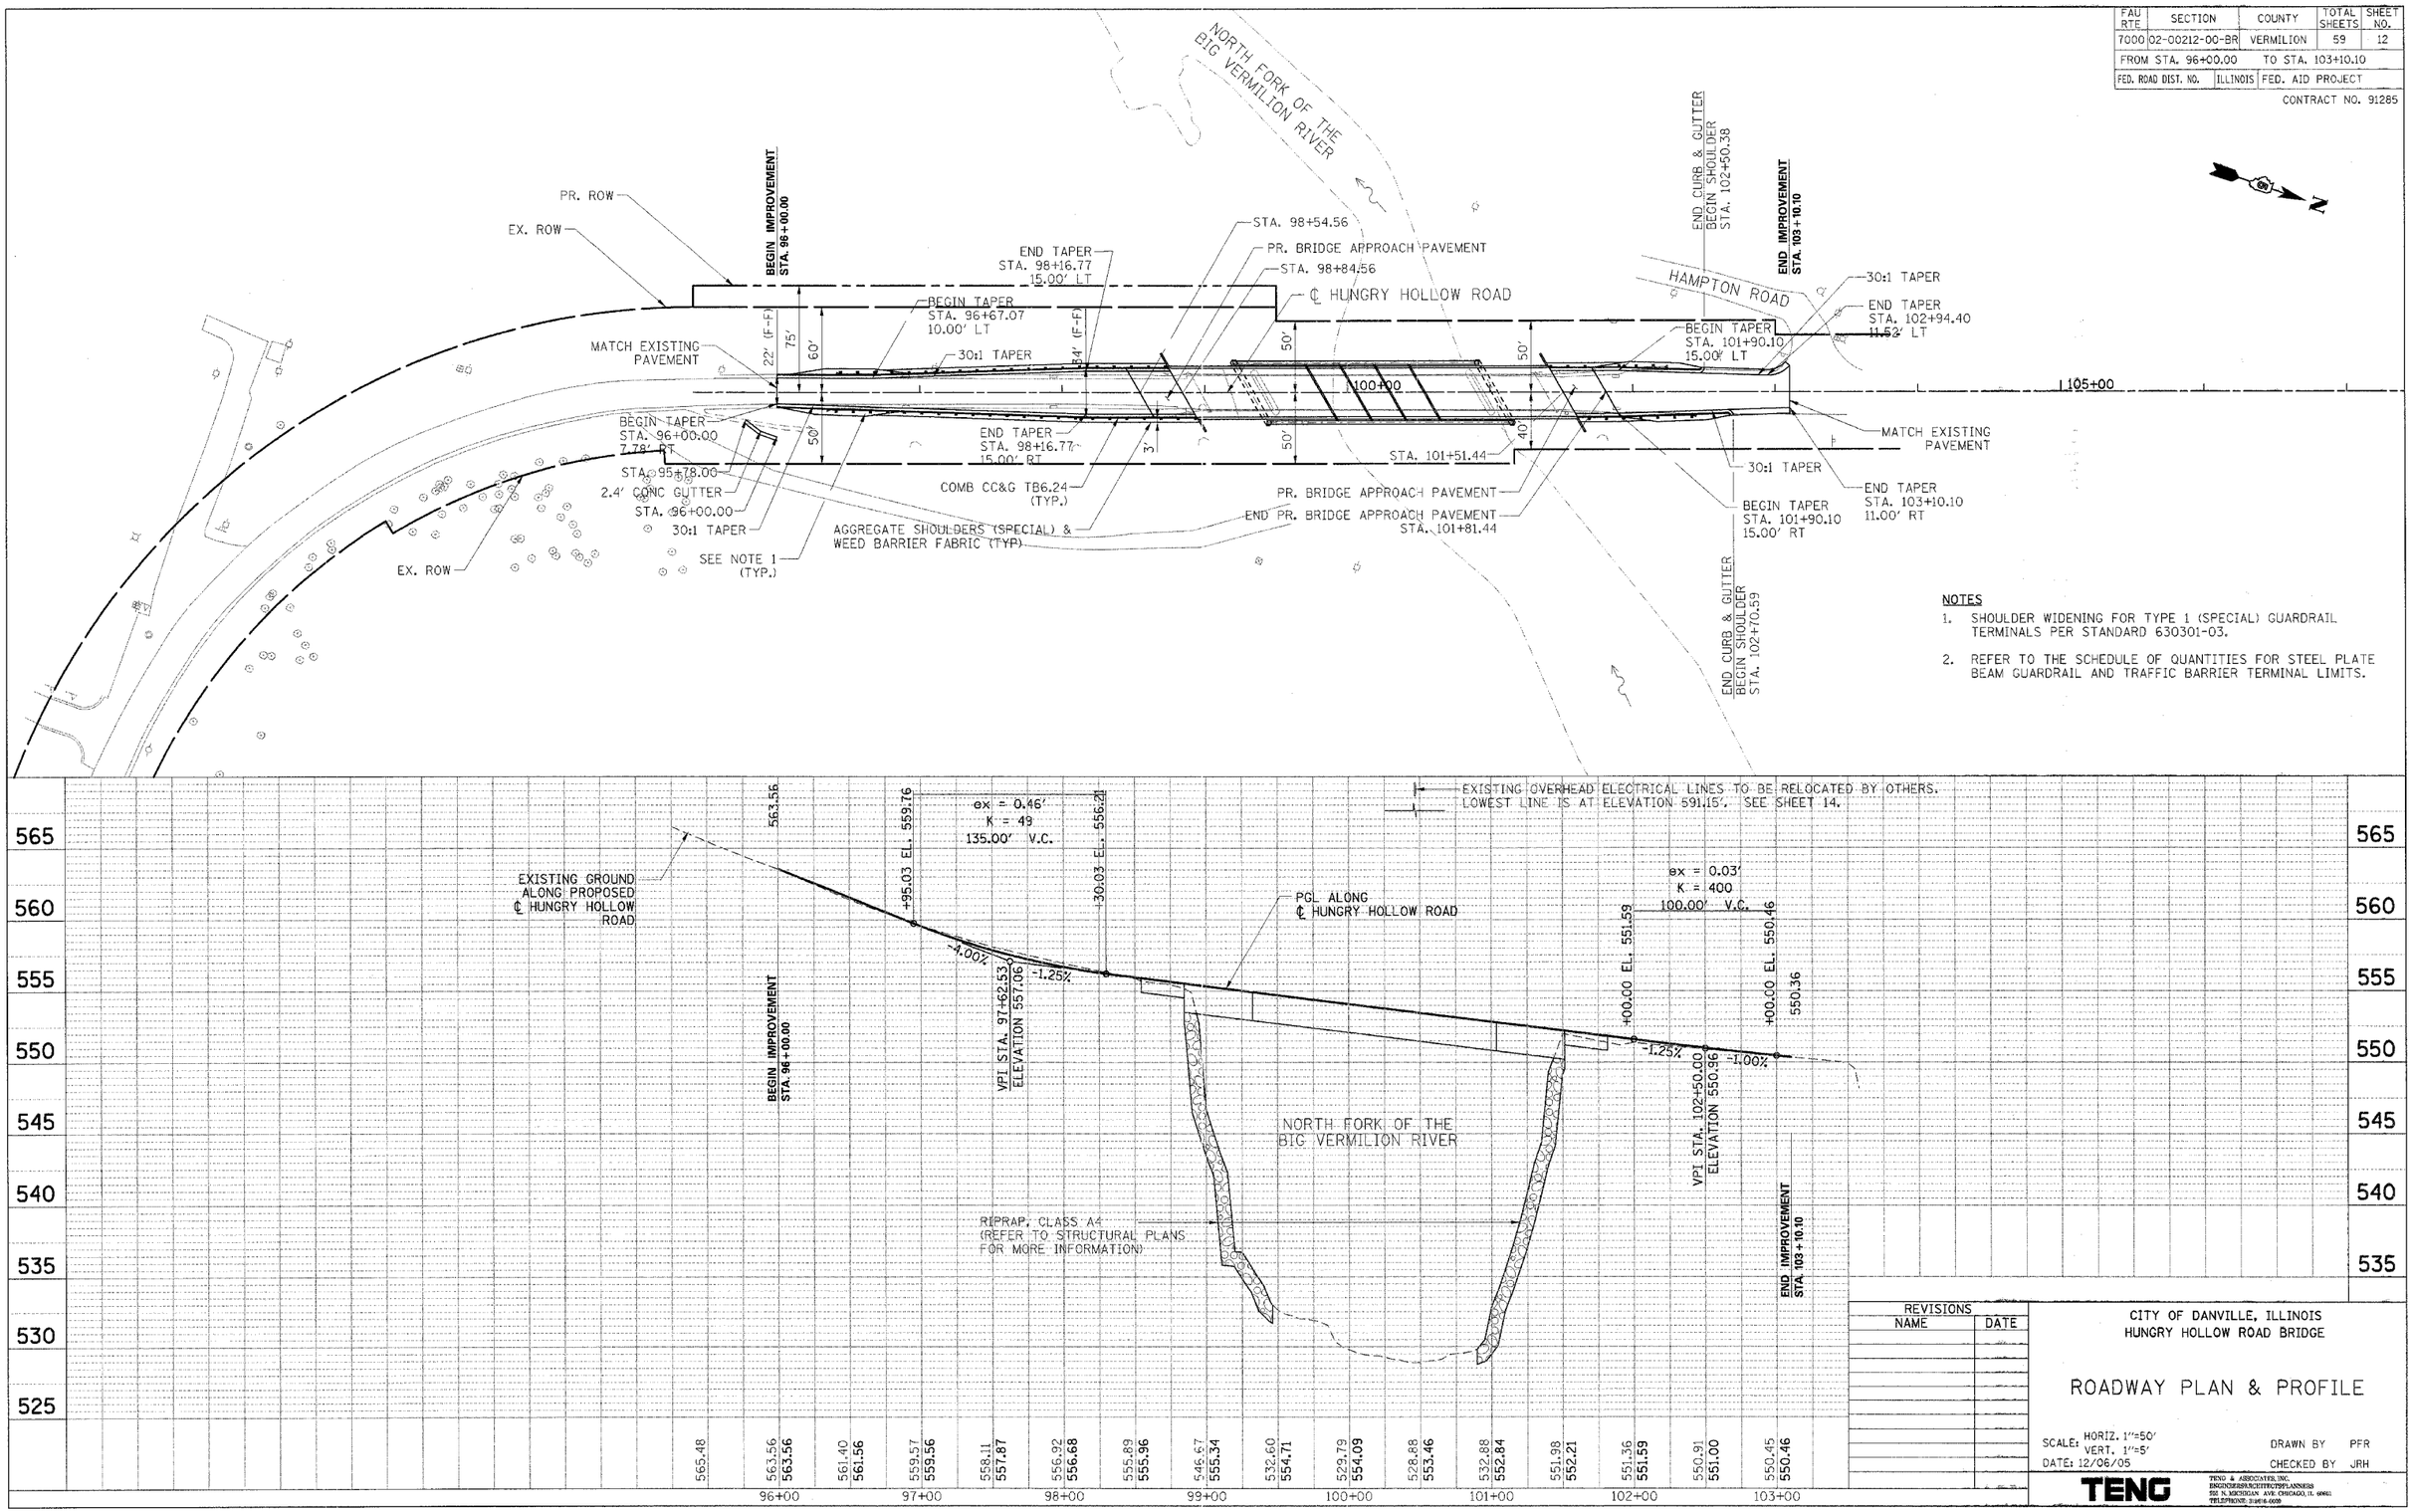

NOTES

1. SHOULDER WIDENING FOR TYPE 1 (SPECIAL) GUARDRAIL TERMINALS PER STANDARD 630301-03.
2. REFER TO THE SCHEDULE OF QUANTITIES FOR STEEL PLATE BEAM GUARDRAIL AND TRAFFIC BARRIER TERMINAL LIMITS.

REVISIONS	
NAME	DATE

CITY OF DANVILLE, ILLINOIS
HUNGRY HOLLOW ROAD BRIDGE

ROADWAY PLAN & PROFILE

SCALE: HORIZ. 1"=50'
VERT. 1"=5'
DATE: 12/06/05

DRAWN BY PFR
CHECKED BY JRH

TENG

TENG & ASSOCIATES, INC.
ENGINEERS/ARCHITECTS/PLANNERS
150 N. MICHIGAN AVE. CHICAGO, IL 60601
TELEPHONE: 312/616-0600

..\TP000P7.DGN, ..\ROWOOP86.DGN, ..\UTLOOP80.DGN, ..\ALTOOP83.DGN, ..\TB00OPMO.DGN, ..\PRFOOP85.DGN, ..\PRFOOP85.DGN, ..\ROWOOP85.DGN
12-07-2005, 13:53:08
S:\DOCUMENT\02336902\CIVIL\DGN\PMPOOP16.DGN
ROSSPF