F.A.U. RTE.	SECTION	COUNTY	TOTAL SHEETS	SHEET NO.
807	00-00374-00-PV	CHAMPAIGN	149	130
STA. 131+00	TO STA. 132+50			
FED. ROAD DIST. NO. 7	ILLINOIS	F.A. PROJECT M-5181(38)		

CONTRACT NO. 91308

FINAL SURVEY NOTE BOOK	SURVEYED	BY	DATE
	PLOTTED		
	MANUSCRIPT		
	AREAS		
NO.	CROSS CHECKED		

ORIGINAL SURVEY NOTE BOOK	SURVEYED	BY	DATE
	PLOTTED		
	MANUSCRIPT		
	AREAS		
NO.	CROSS CHECKED		

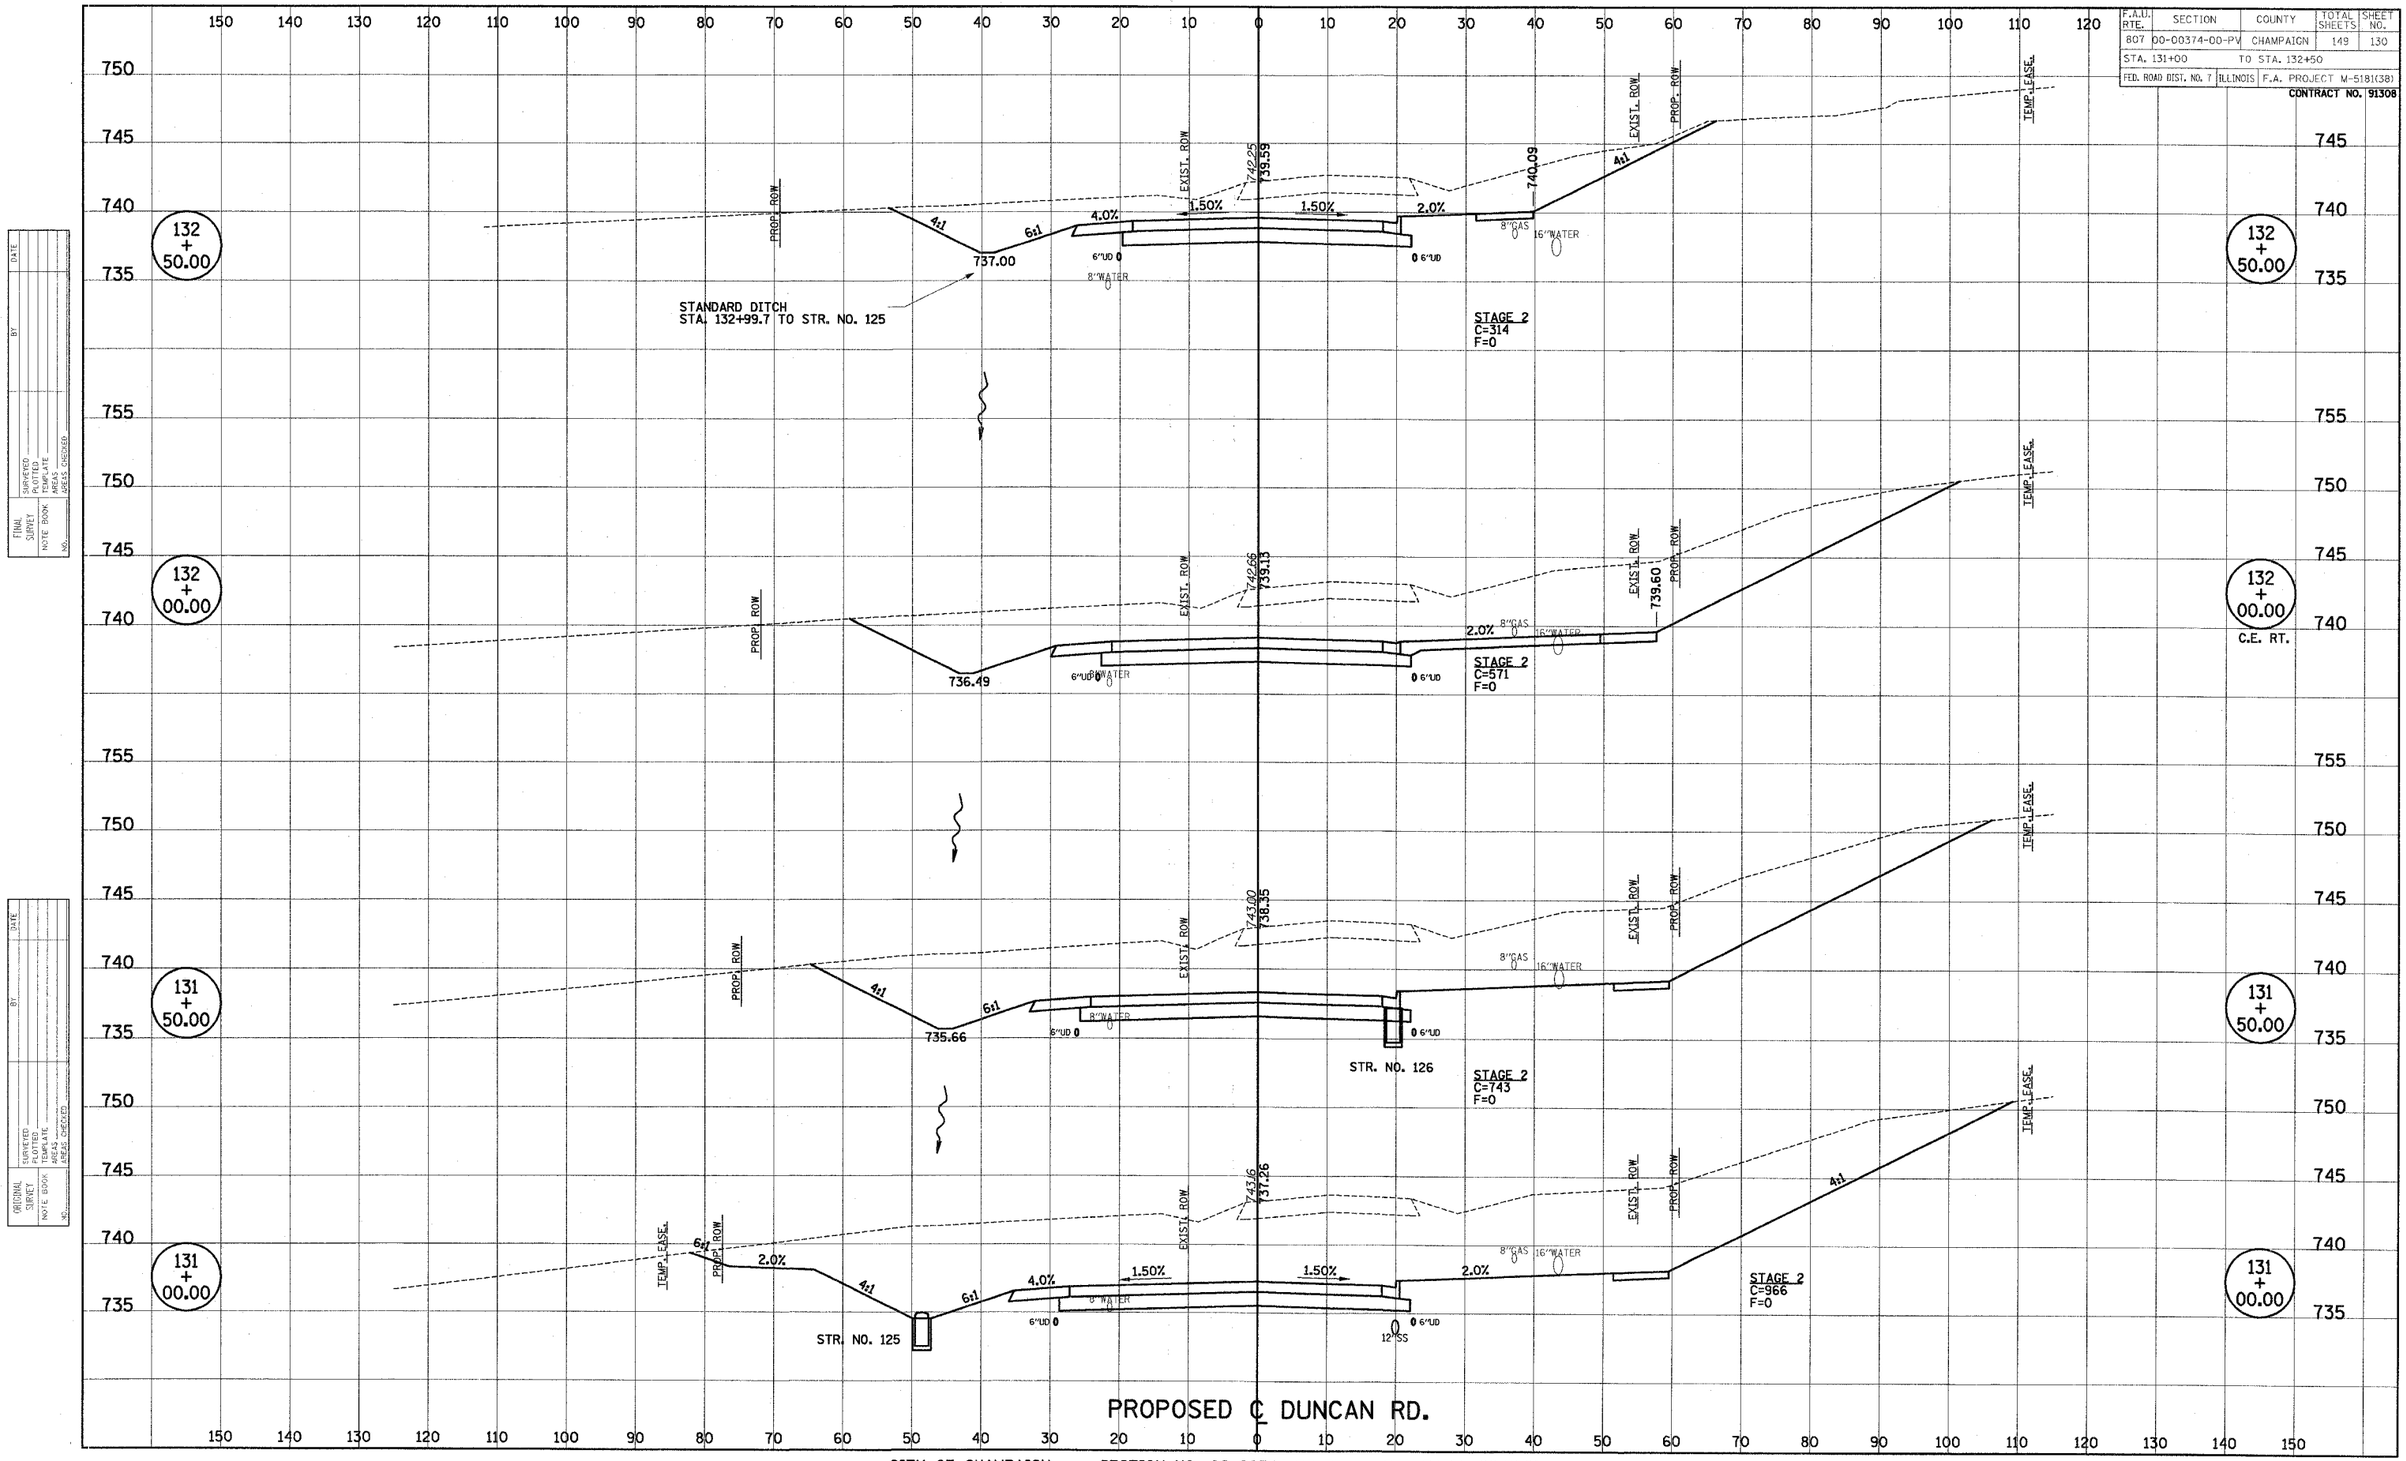

CITY OF CHAMPAIGN SECTION NO. 00-00374-00-PV CHAMPAIGN COUNTY

SHEET 130 OF 149 SHEETS C01330

P:\C01330\GEOPAK\2DFILES\XSSHTDUNCAN.DGN