CONTRACT # 91353

F.A.S. RTE.	SECTION	COUNTY	TOTAL SHEETS	SHEET NO.
642	99-00124-02-PV	COLES	229	43
STA. 262+00.00	TO STA. 278+00.00			
FED. ROAD DIST. NO.	ILLINOIS	FED. AID PROJECT		

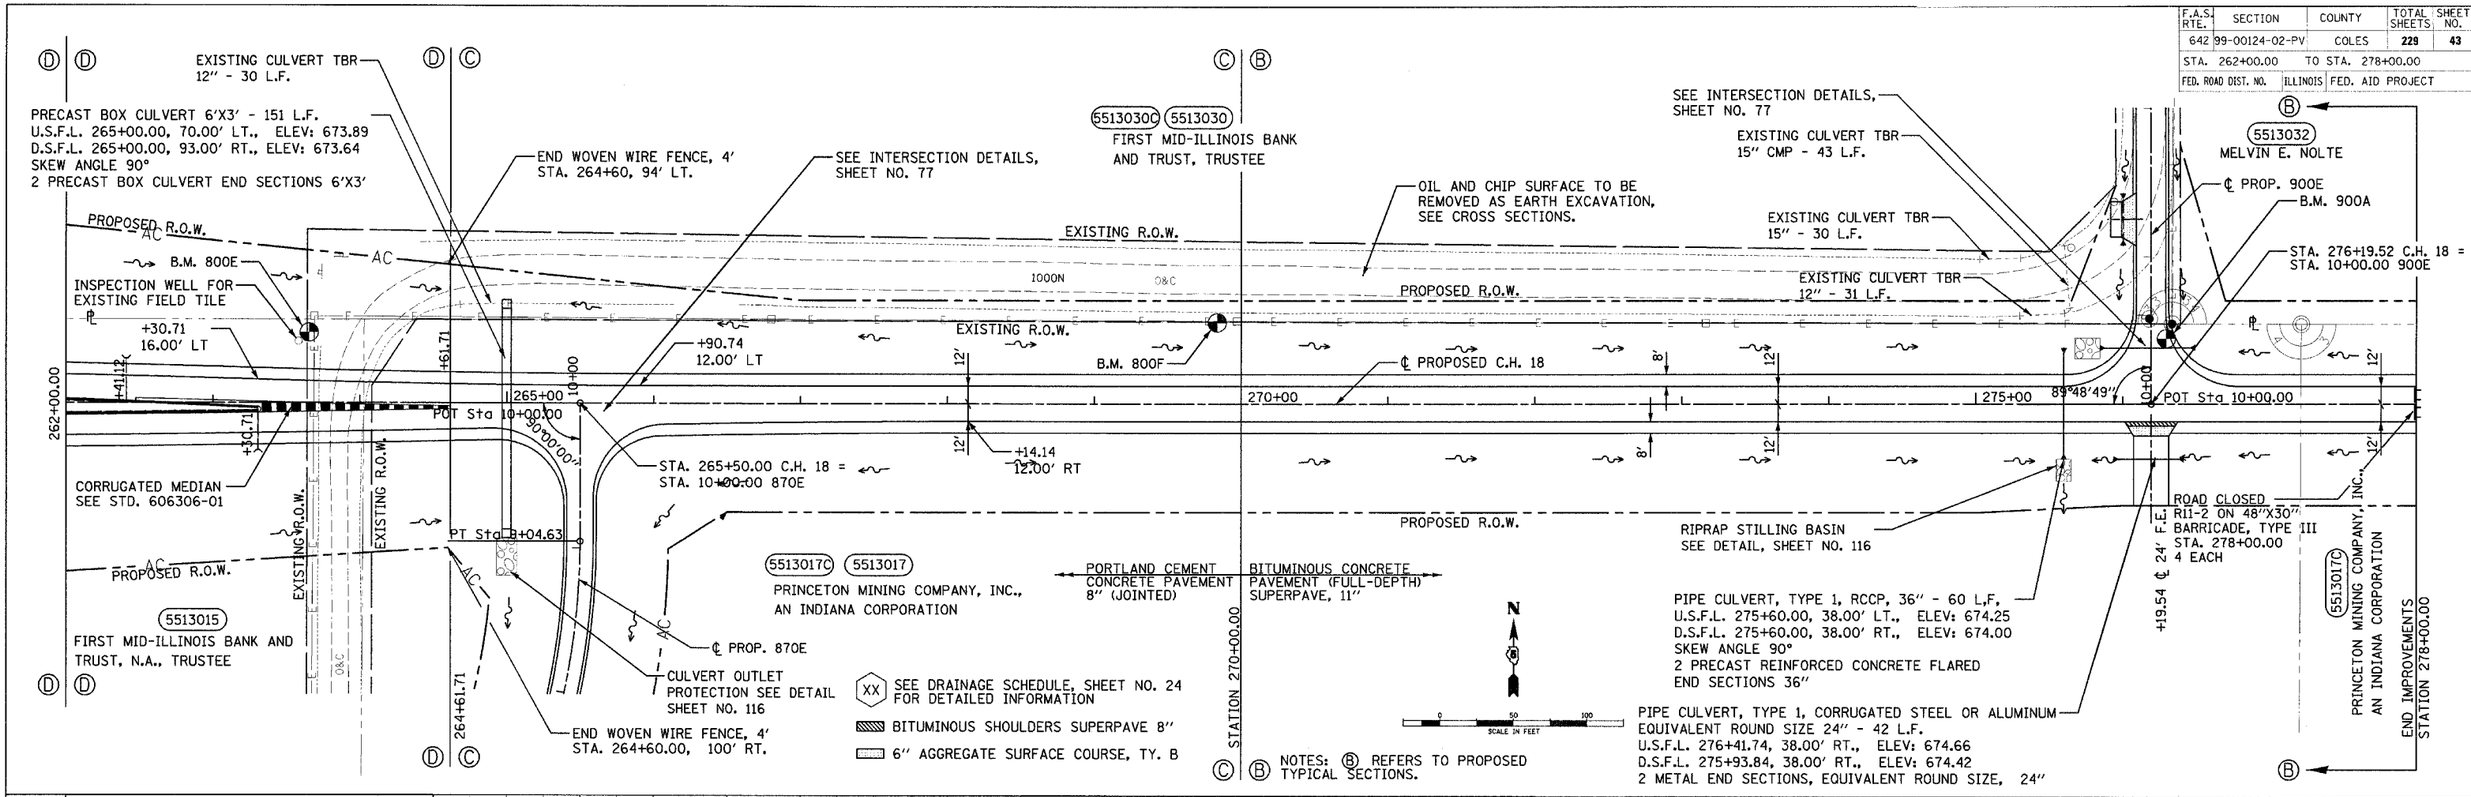

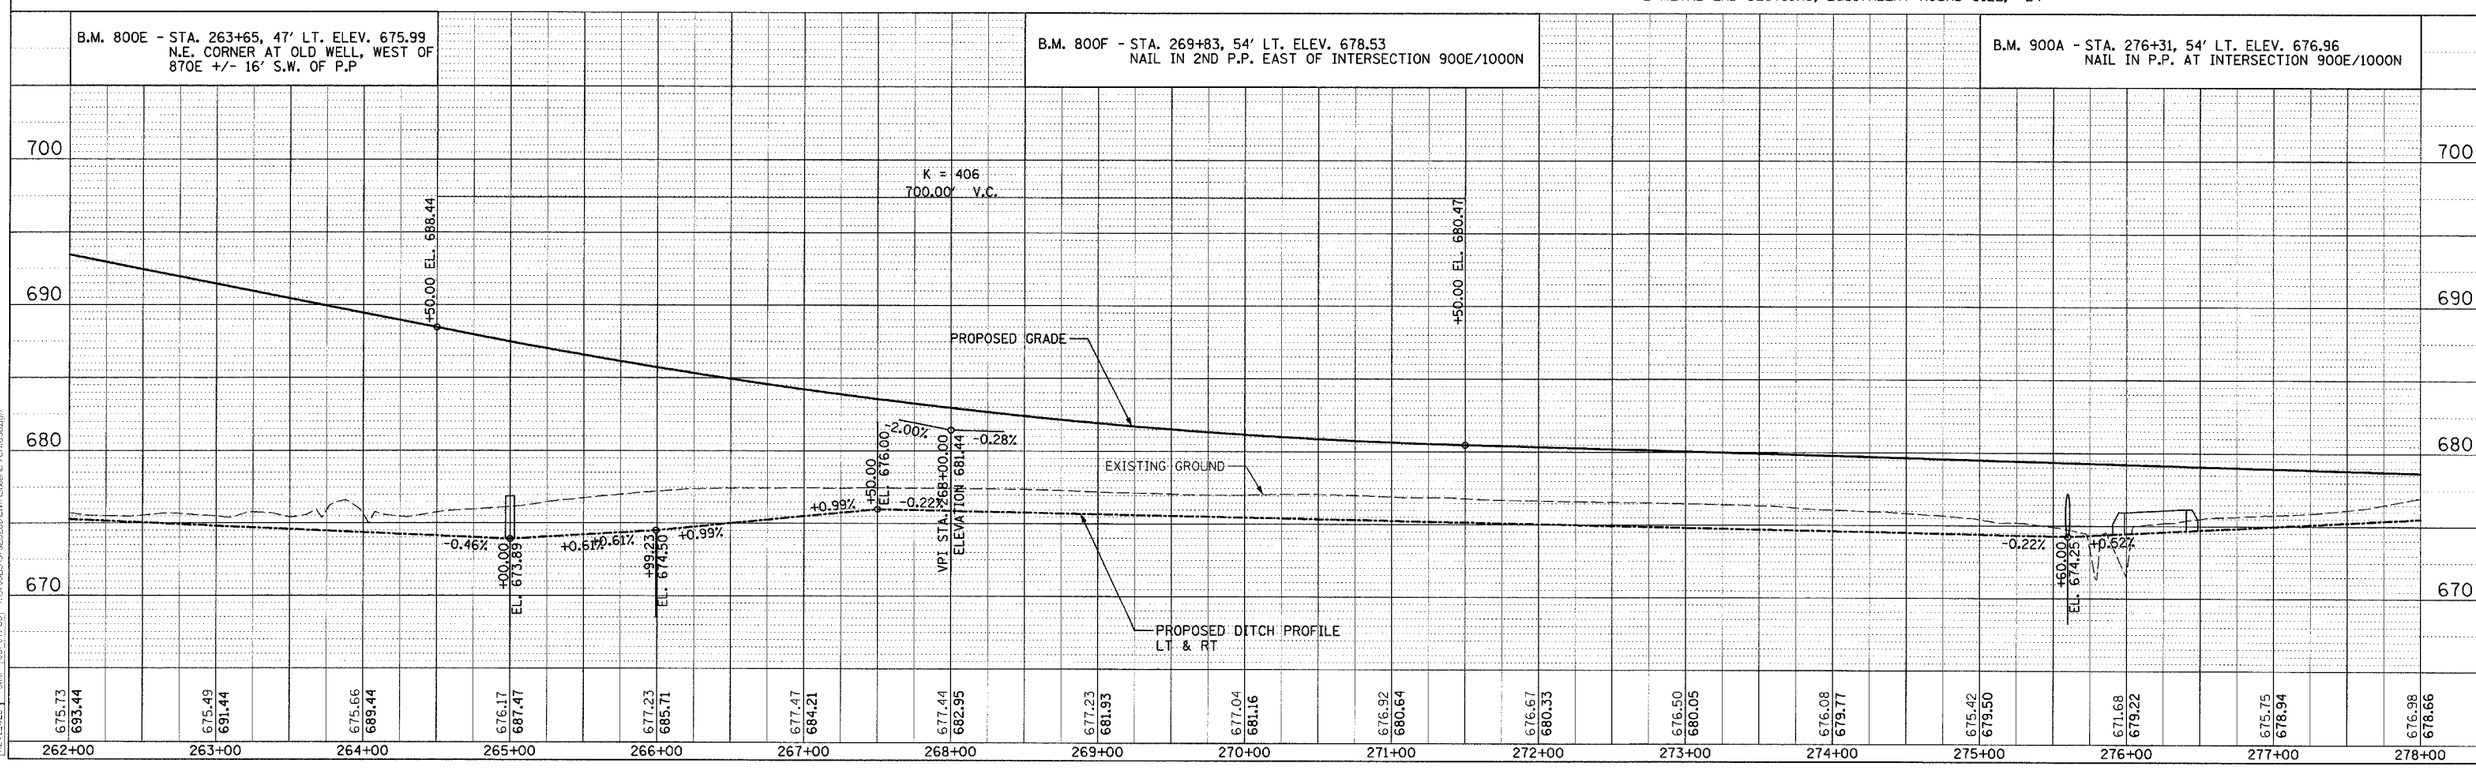

CO. HWY. 18 STA. 262+00.00 TO STA. 278+00.00

PLAN	BY	DATE
SURVEYED		
PLOTTED		
ALIGNMENT CHECKED		
RT. OF WAY CHECKED		
CADD FILE NAME		
NOTE BOOK		
NO.		

PROFILE	BY	DATE
SURVEYED		
PLOTTED		
GRADES CHECKED		
B.M. NOTED		
STRUCTURE NOTE & TIES CHK'D		
NOTE BOOK		
NO.		

LAYOUT	D.J.P./S.K.M.	03/28/03
DRAWN	D.J.P.	04/28/03
REVIEWED	S.K.M.	05/01/03

07/13/2005

HANSON

© Copyright Hanson Professional Services Inc. 2005