CONTRACT # 91353

F.A.S. RTE.	SECTION	COUNTY	TOTAL SHEETS	SHEET NO.
642	99-00124-02-PV	COLES	229	46
STA. 6+00.00	TO STA. 10+00.00			
FED. ROAD DIST. NO.	ILLINOIS	FED. AID PROJECT		

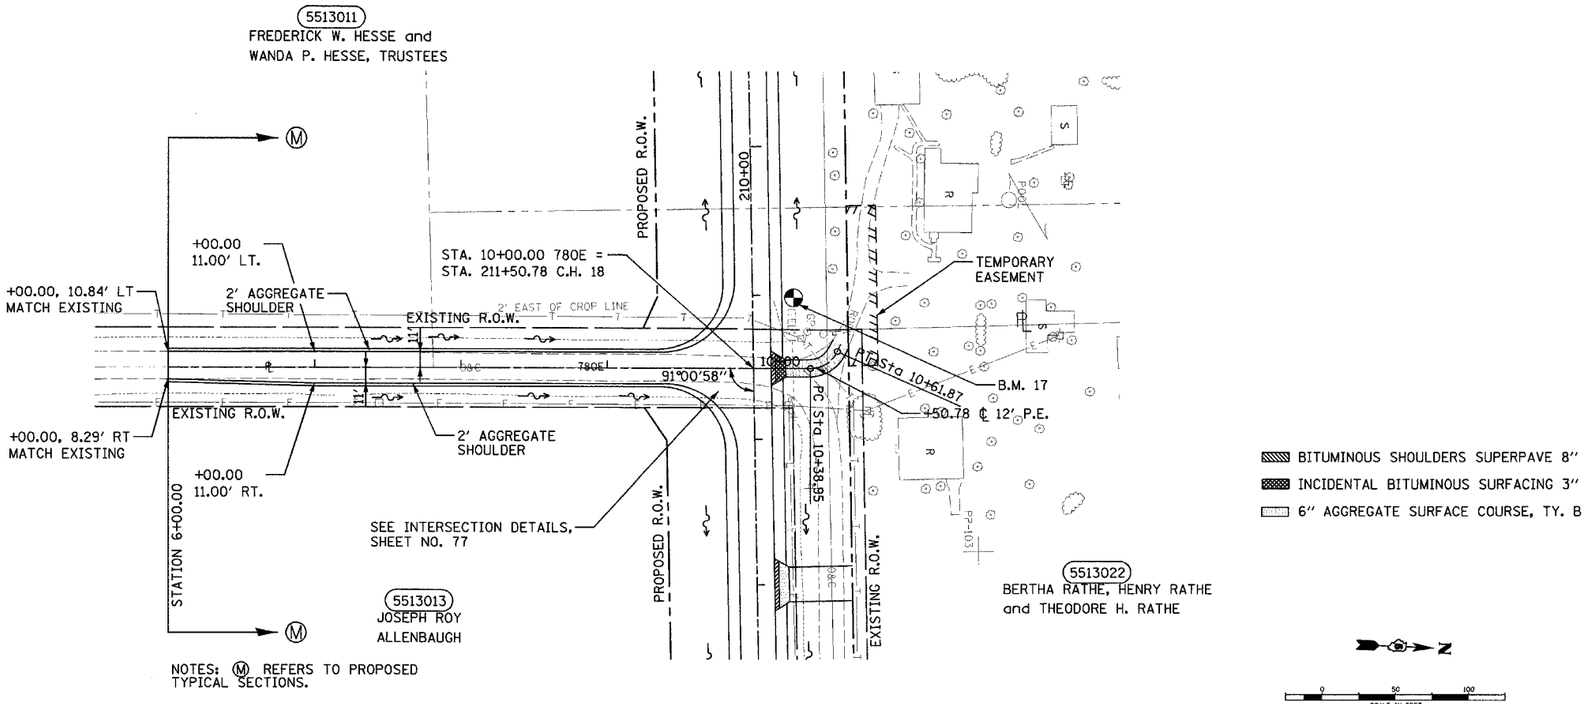

CO. RD. 780E STA. 6+00.00 TO STA. 10+00.00

PLAN / PROFILE
SURVEYED
PLOTTED
ALIGNMENT CHECKED
NOTE BOOK
NO.
BY
DATE
CARD FILE NAME
STRUCTURE NOTATIONS CHKD

LAYOUT DJP/SKM 03/28/03
DRAWN DJP 04/28/03
REVISED SKM 05/07/03

07/15/2005
I:\97-068\SHTS\2028R\Civil\Sheets 780E\R56.dgn

© Copyright Hanson Professional Services Inc. 2005