CONTRACT # 91353

F.A.S. RTE.	SECTION	COUNTY	TOTAL SHEETS	SHEET NO.
642	99-00124-02-PV	COLES	229	49
STA. 10+00.00	TO STA. 12+53.54			
FED. ROAD DIST. NO.	ILLINOIS	FED. AID PROJECT		

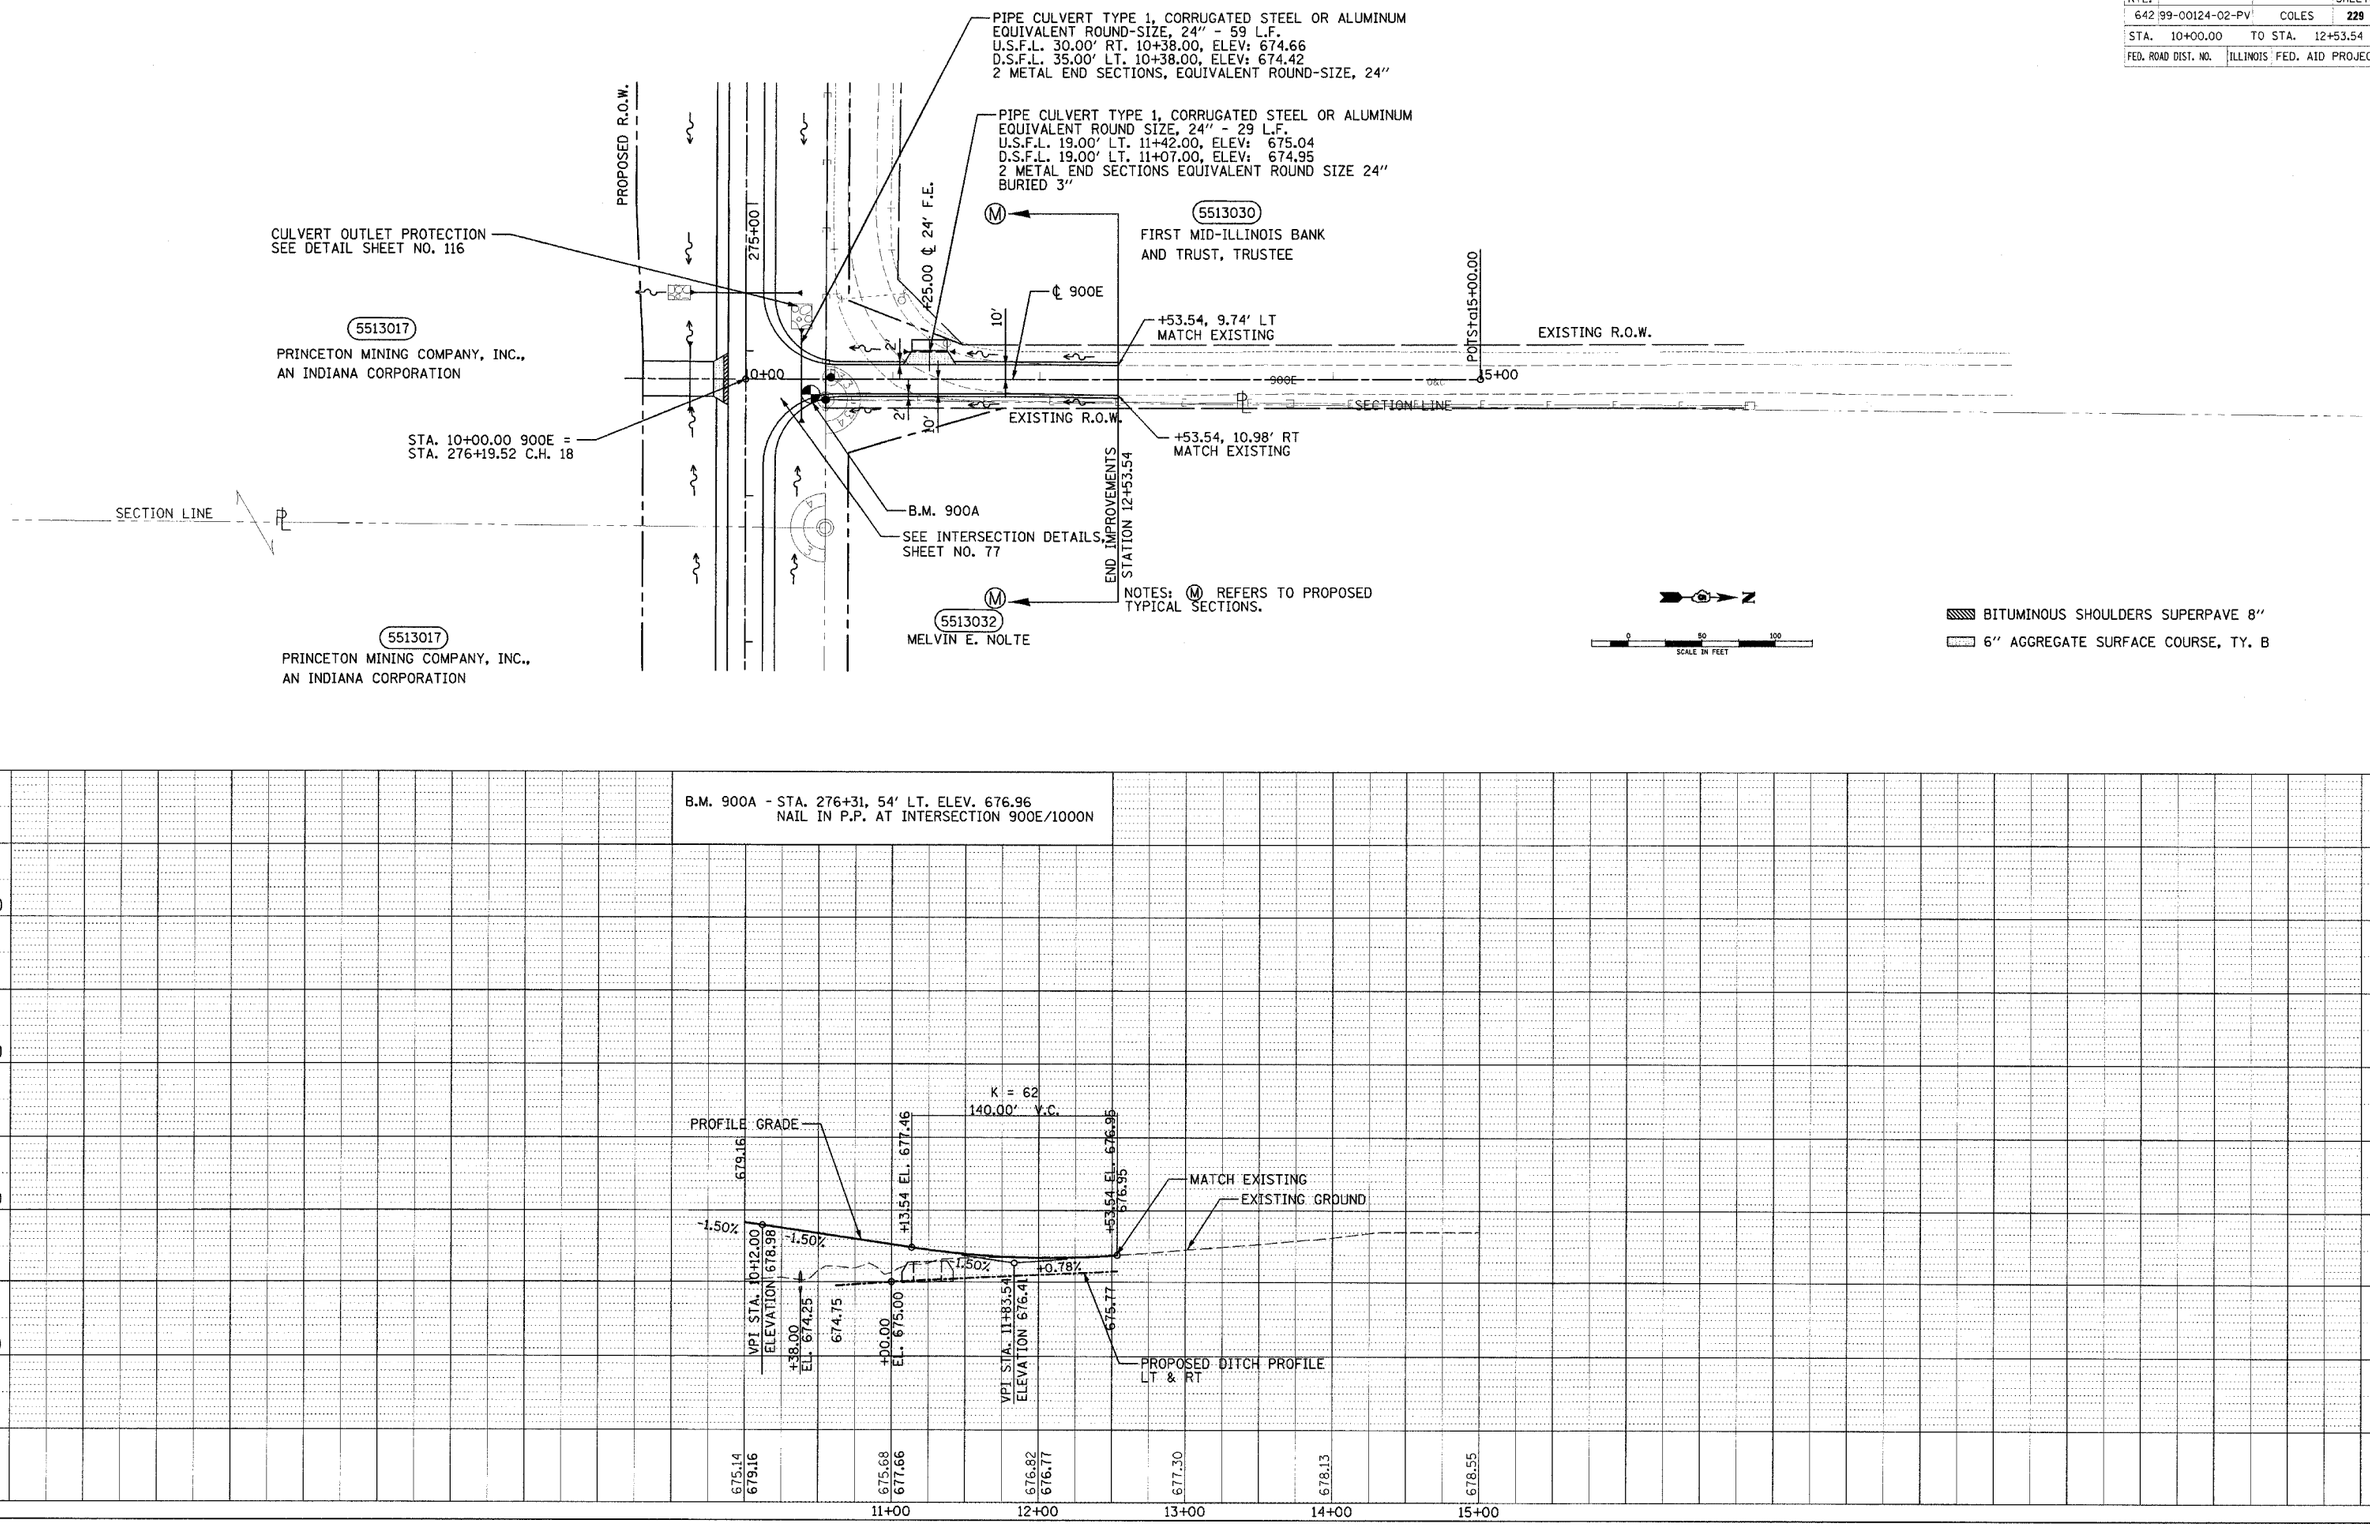

CO. RD. 900E STA. 10+00.00 TO STA. 12+53.54

PLAN	BY	DATE
SURVEYED		
PLOTTED		
ALIGNMENT CHECKED		
RT. OF WAY CHECKED		
CADD FILE NAME		
NOTE BOOK NO.		

PROFILE	BY	DATE
SURVEYED		
PLOTTED		
GRADES CHECKED		
B.M. NOTED		
STRUCTURE NOTE NO.		

LAYOUT	D.P./SAM	03/28/03
DRAWN	D.P.	04/29/03
REVIEWED	SAM	05/01/03

07/15/2005
FSP:C:\SS\PS\2098\CAD\STS\Sheet\C-900E02025.dgn

© Copyright Hanson Professional Services Inc. 2005