CONTRACT # 91353

F.A.S. RTE.	SECTION	COUNTY	TOTAL SHEETS	SHEET NO.
642	99-00124-02-PV	COLES	229	82
STA.		TO STA.		
FED. ROAD DIST. NO.	ILLINOIS	FED. AID PROJECT		

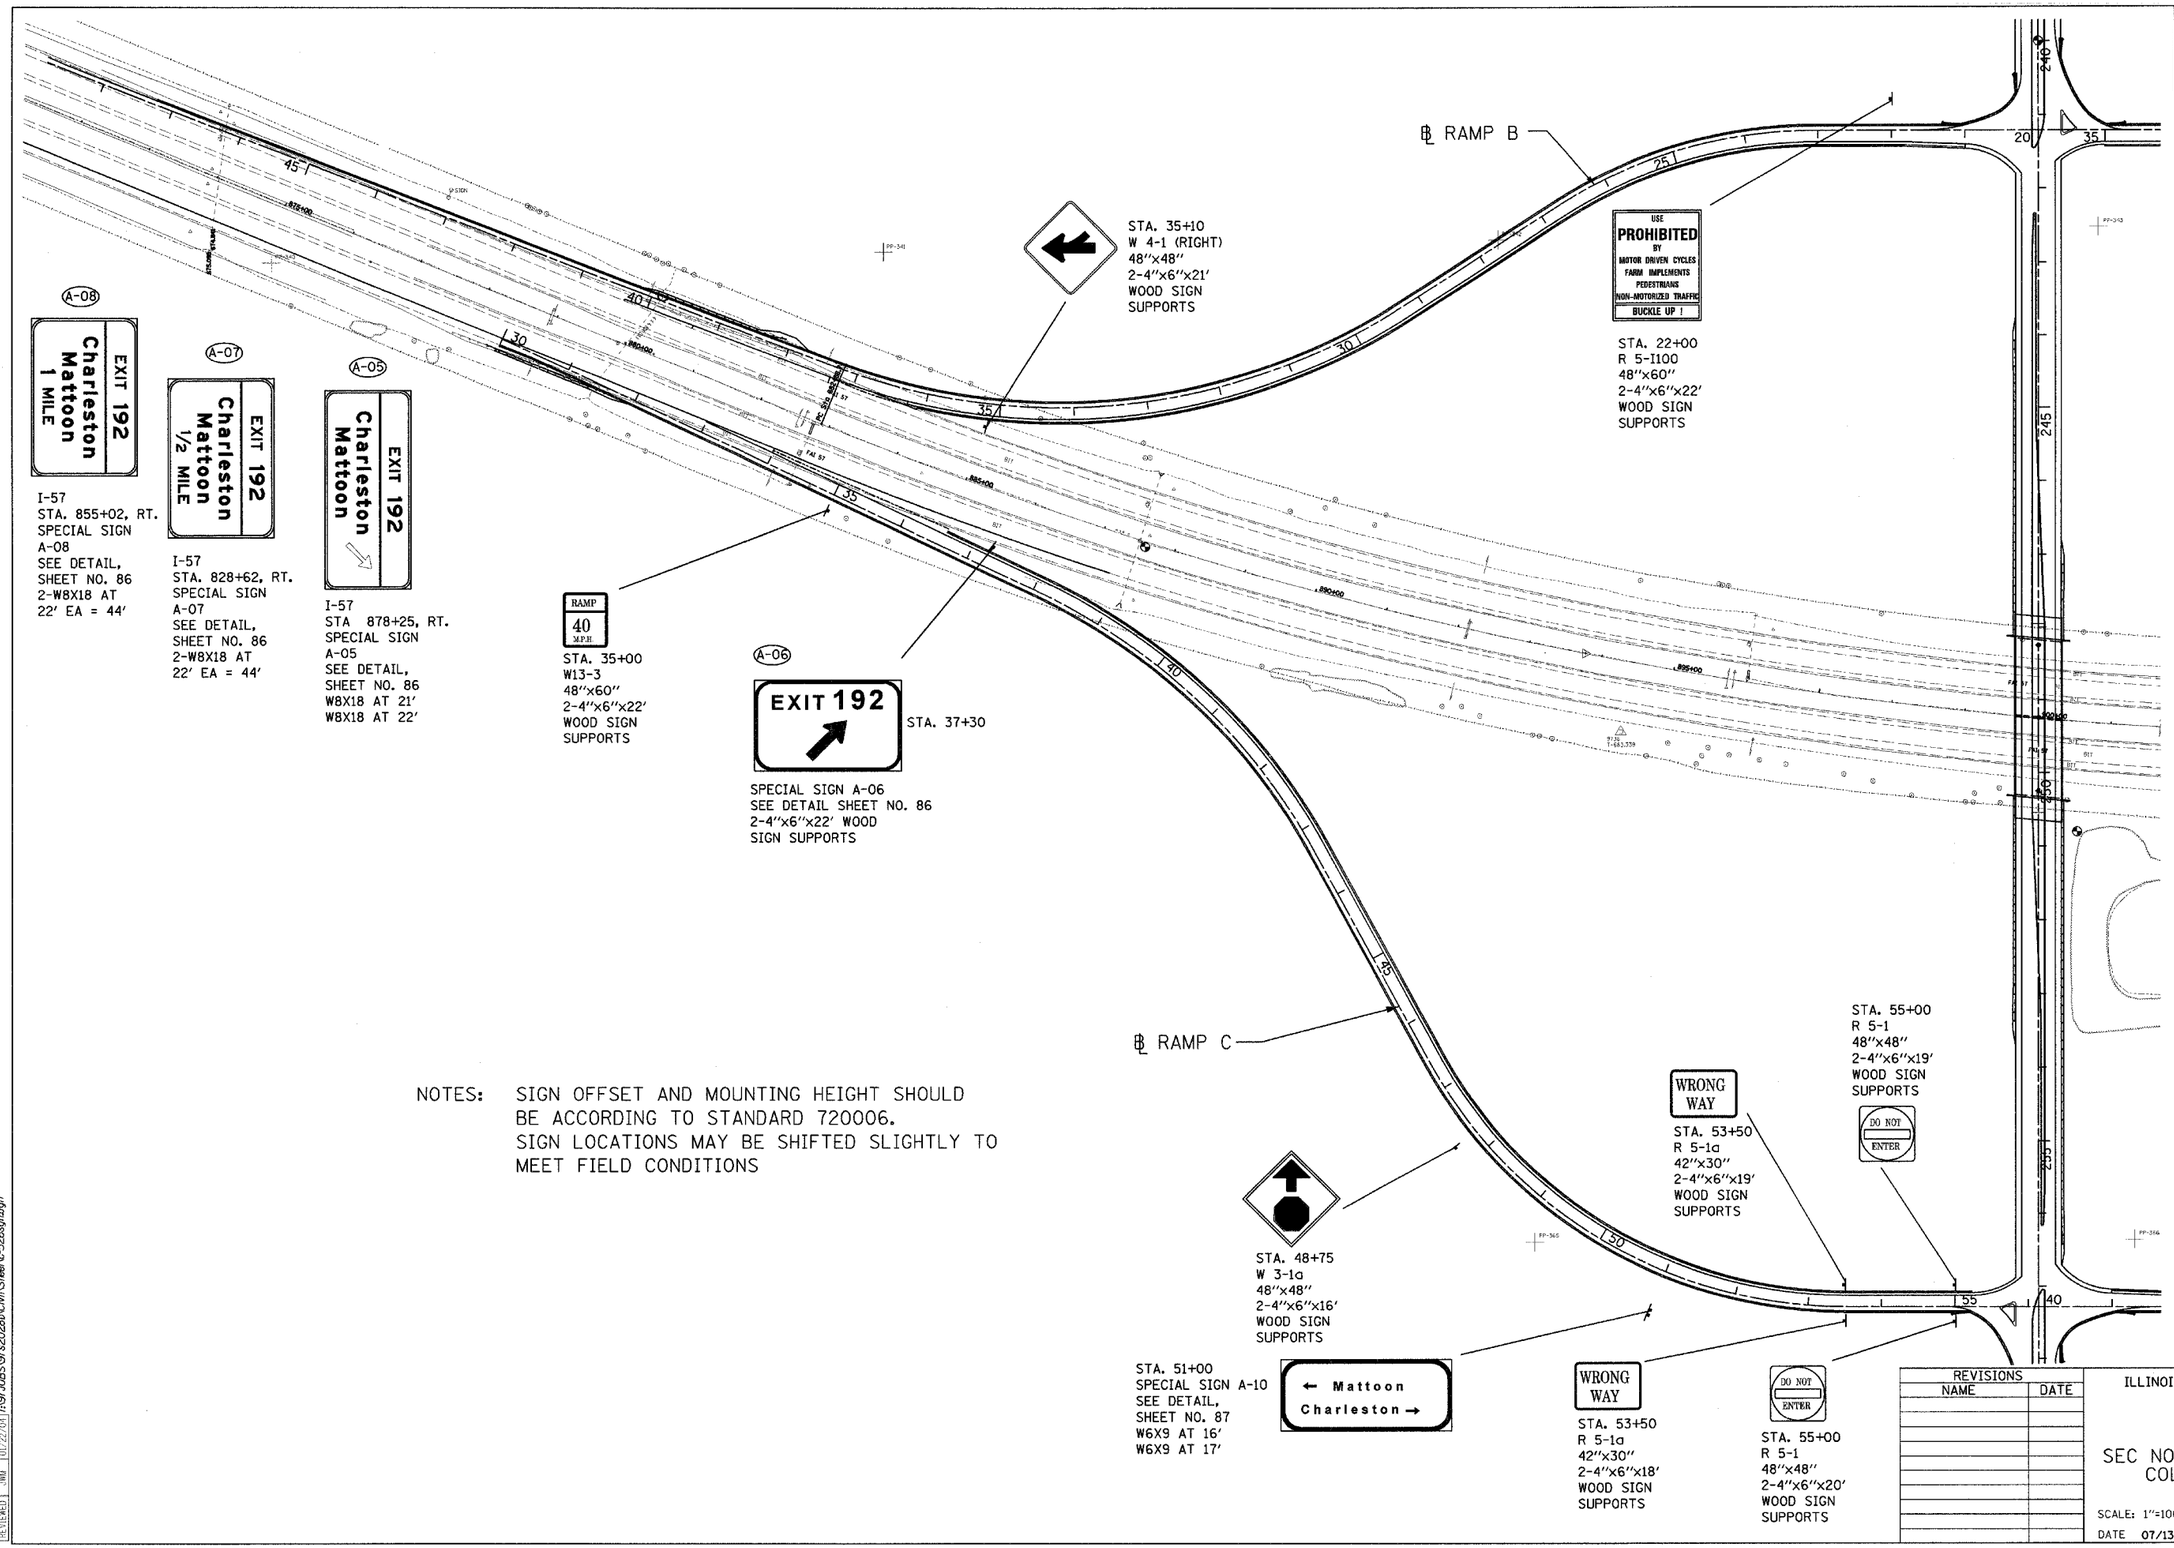

NOTES: SIGN OFFSET AND MOUNTING HEIGHT SHOULD BE ACCORDING TO STANDARD 720006. SIGN LOCATIONS MAY BE SHIFTED SLIGHTLY TO MEET FIELD CONDITIONS

REVISIONS	
NAME	DATE

ILLINOIS DEPARTMENT OF TRANSPORTATION

SIGNING PLANS
FAI-57, FAS 642
SEC NO. 15-23K, 99-00124-02-PV
COLES COUNTY, ILLINOIS

SCALE: 1"=100' DRAWN BY DJP
DATE 07/13/2005 CHECKED BY SKM

© Copyright Hanson Professional Services Inc. 2005

HANSON

LAYOUT DJP 07/19/04
DRAWN DJP 07/19/04
REVIEWED JWM 01/22/04
07/13/2005
I:\97JOBS\97s2028b\Civil\Sheet\c-526sgn.dgn