CONTRACT # 91353

F.A.S. RTE.	SECTION	COUNTY	TOTAL SHEETS	SHEET NO.
642	99-00124-02-PV	COLES	229	104
STA.		TO STA.		
FED. ROAD DIST. NO.	ILLINOIS	FED. AID PROJECT		

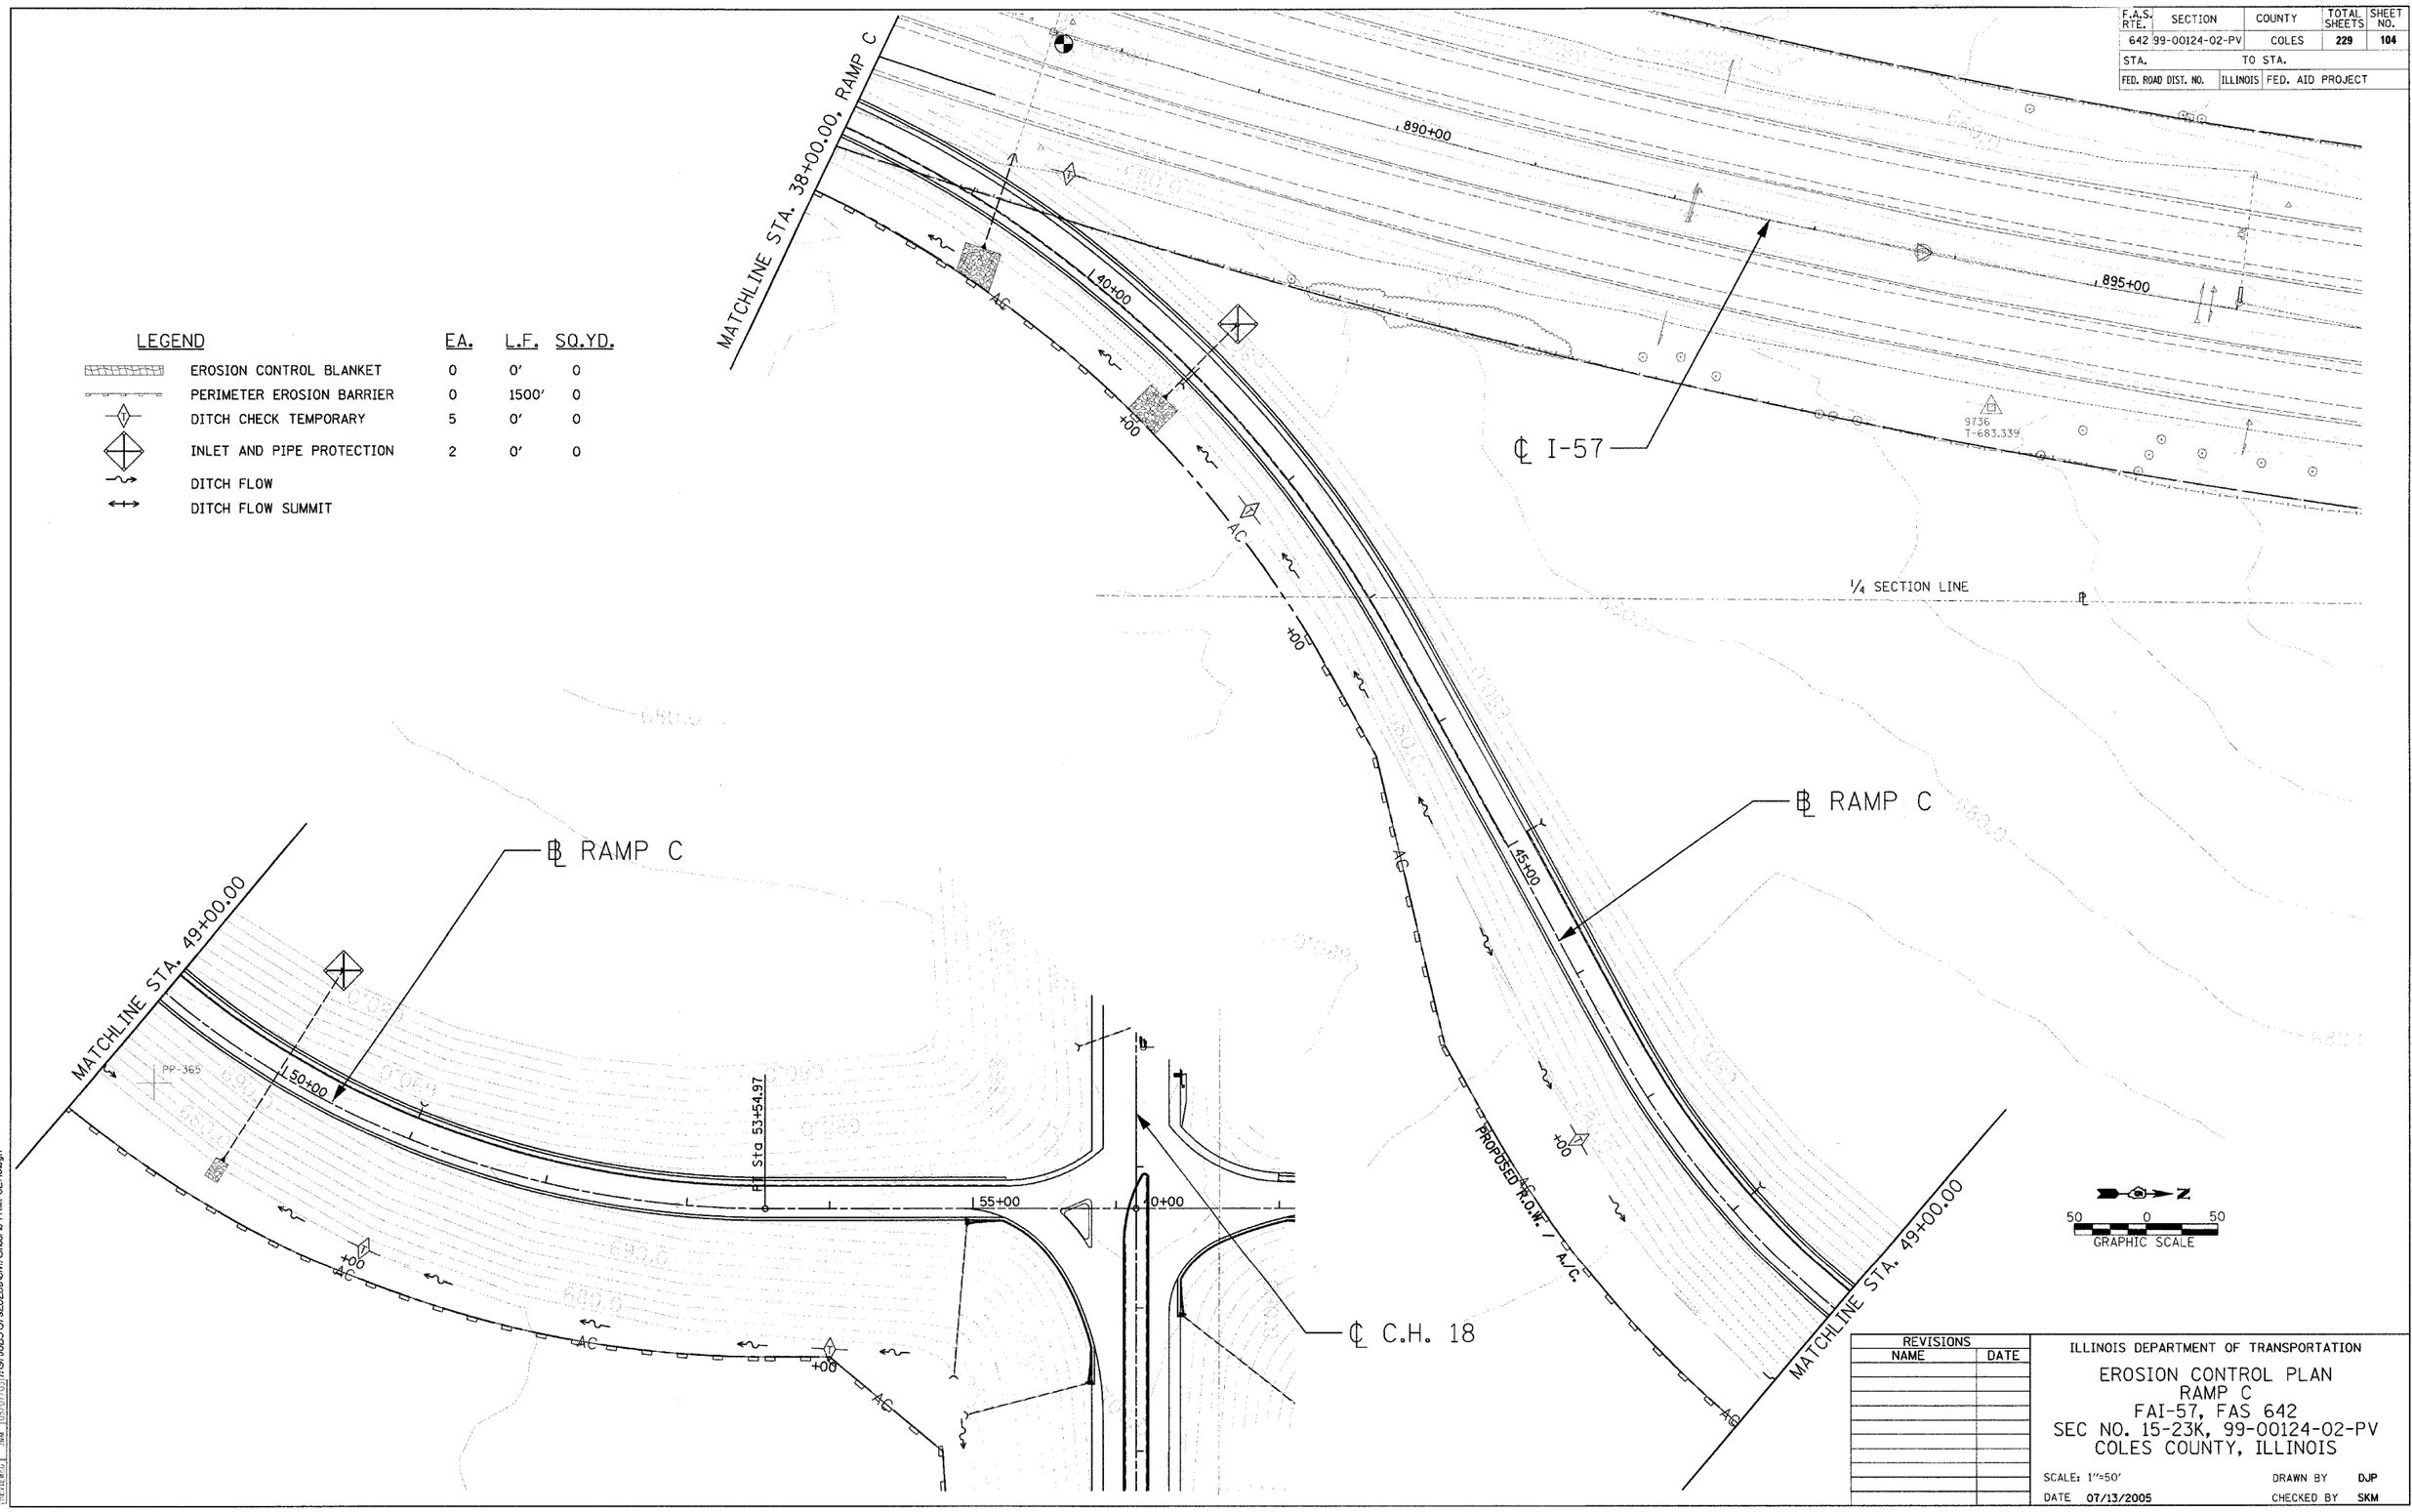

LEGEND

	EA.	L.F.	SQ.YD.
EROSION CONTROL BLANKET	0	0'	0
PERIMETER EROSION BARRIER	0	1500'	0
DITCH CHECK TEMPORARY	5	0'	0
INLET AND PIPE PROTECTION	2	0'	0
DITCH FLOW			
DITCH FLOW SUMMIT			

REVISIONS	
NAME	DATE

ILLINOIS DEPARTMENT OF TRANSPORTATION

EROSION CONTROL PLAN
RAMP C
FAI-57, FAS 642
SEC NO. 15-23K, 99-00124-02-PV
COLES COUNTY, ILLINOIS

SCALE: 1"=50' DRAWN BY DJP
DATE 07/13/2005 CHECKED BY SKM

LAYOUT DJP/SKM 03/28/03
DRAWN DJP 04/28/03
REVIEWED JWM 05/07/03
07/13/2005
I:\97JOBS\97s2028b\Civil\Sheet\c-7RMPCERO.dgn

HANSON

© Copyright Hanson Professional Services Inc. 2005