CONTRACT # 91353

ROUTE NO.	SECTION	COUNTY	TOTAL SHEETS	SHEET NO.
C.H. 18	*	COLES	229	126
FED. ROAD DIST. NO. 7		ILLINOIS	FED. AID PROJECT-	

*99-00124-02-PV

SHEET NO. 08
SHEETS 17

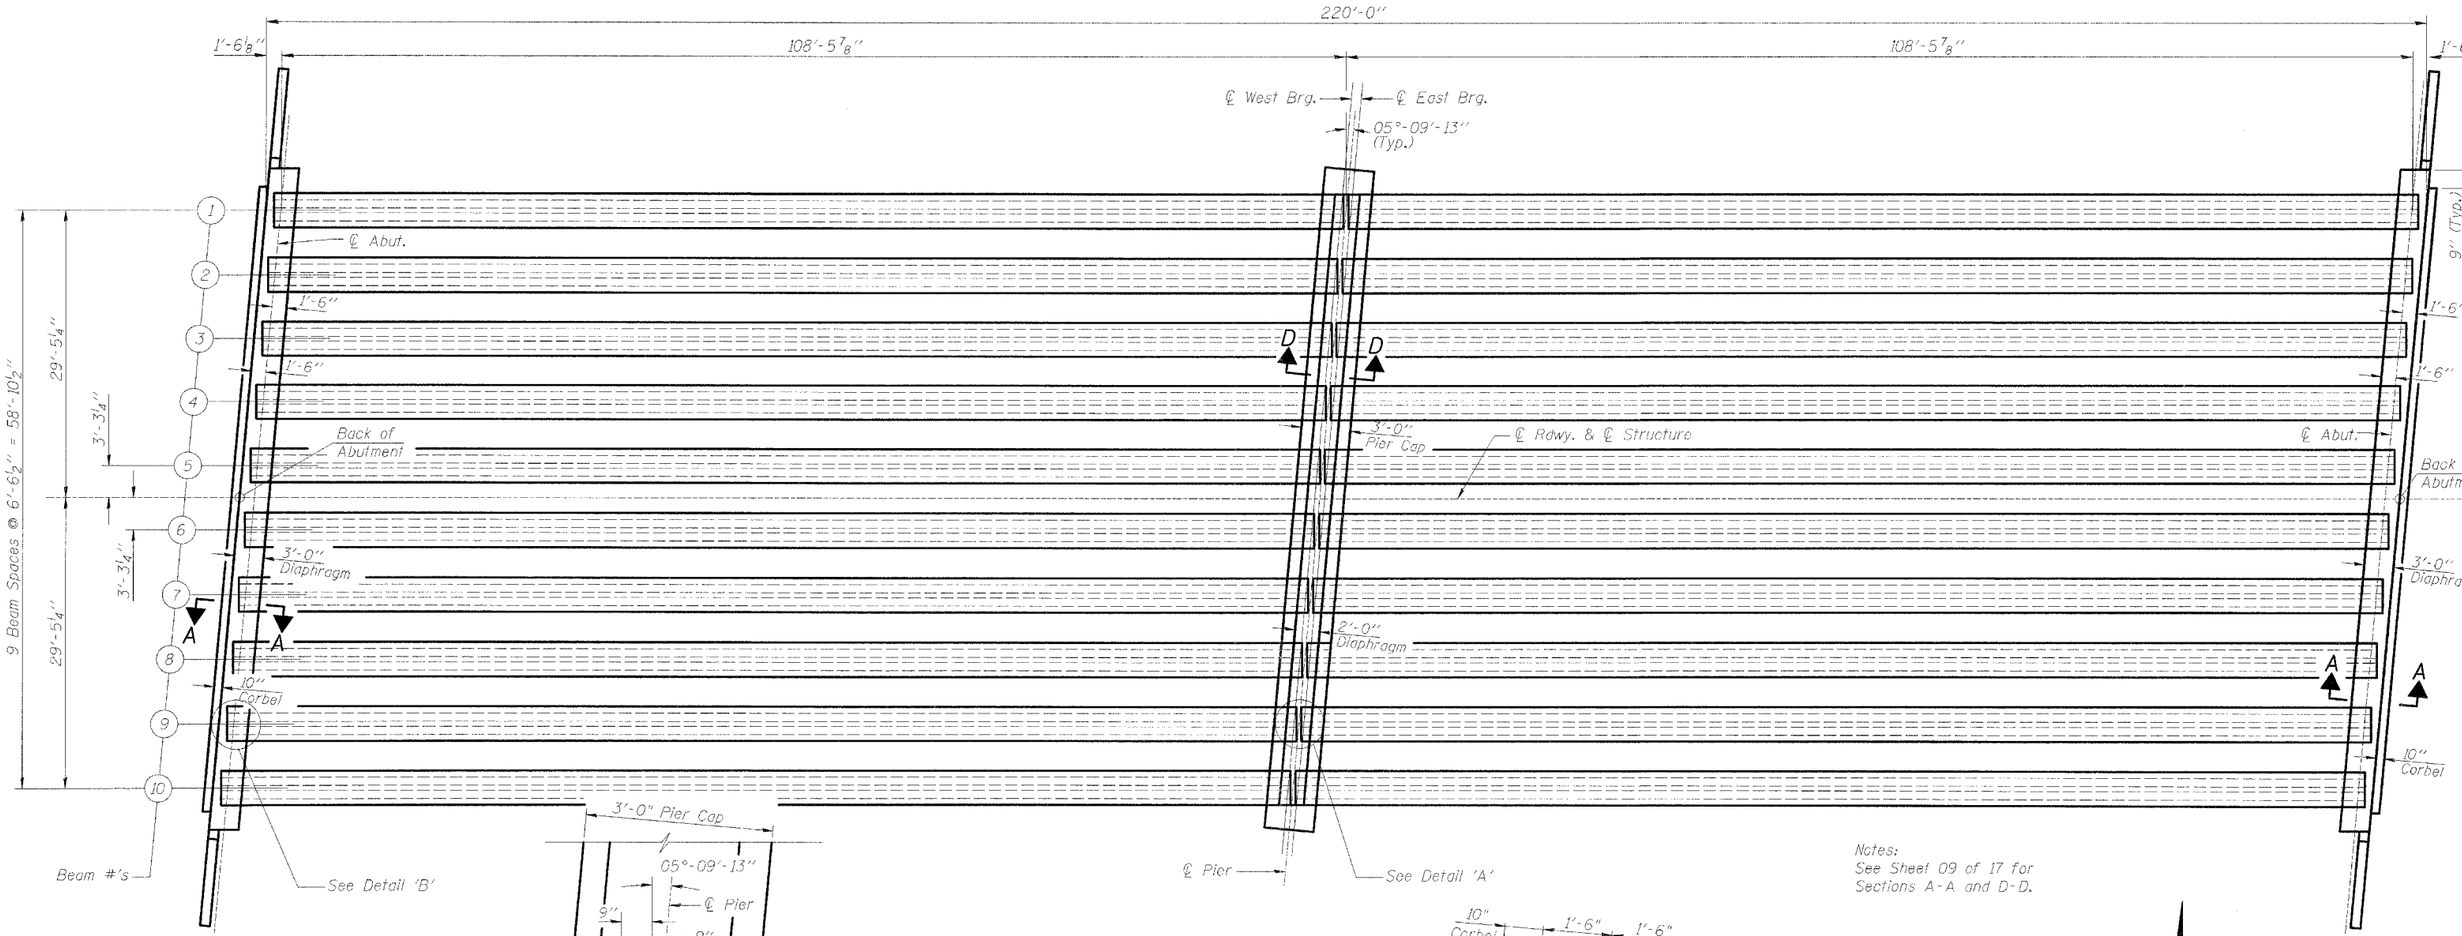

FRAMING PLAN

Notes:
See Sheet 09 of 17 for Sections A-A and D-D.

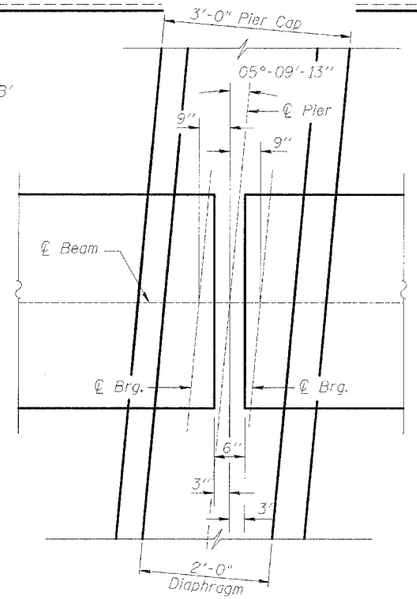

DETAIL 'A'

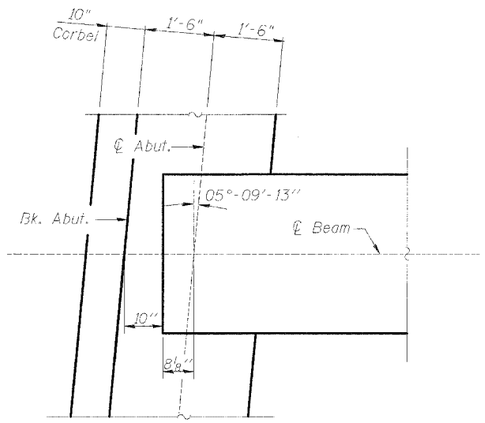

DETAIL 'B'

N

Corporate License Number 184-001-084

FRAMING PLAN
COUNTY HIGHWAY 18 OVER F.A.I. RTE. 57
SECTION 99-00124-02-PV
COLES COUNTY
STATION 249+25.29
STRUCTURE NUMBER 015-0073

© Copyright Hanson Professional Services Inc. 2005

HANSON

JOB#: 97S2028B

DATE: 05/27/03

LAYOUT	MWM	03/24/03
DRAWN	DAP	03/25/03
REVIEWED	JWM	05/12/03

I:\ST JOBS\97s2028b\Struc\v-57 Bridge\bridge.dgn
9/7/2005