CONTRACT # 91353

F.A. RTE.	SECTION	COUNTY	TOTAL SHEETS	SHEET NO.
642	•	COLES	229	156
STA. 243+00.00		TO STA. 244+00.00		
FED. ROAD DIST. NO.	ILLINOIS	FED. AID PROJECT		

• 99-00124-02-PV

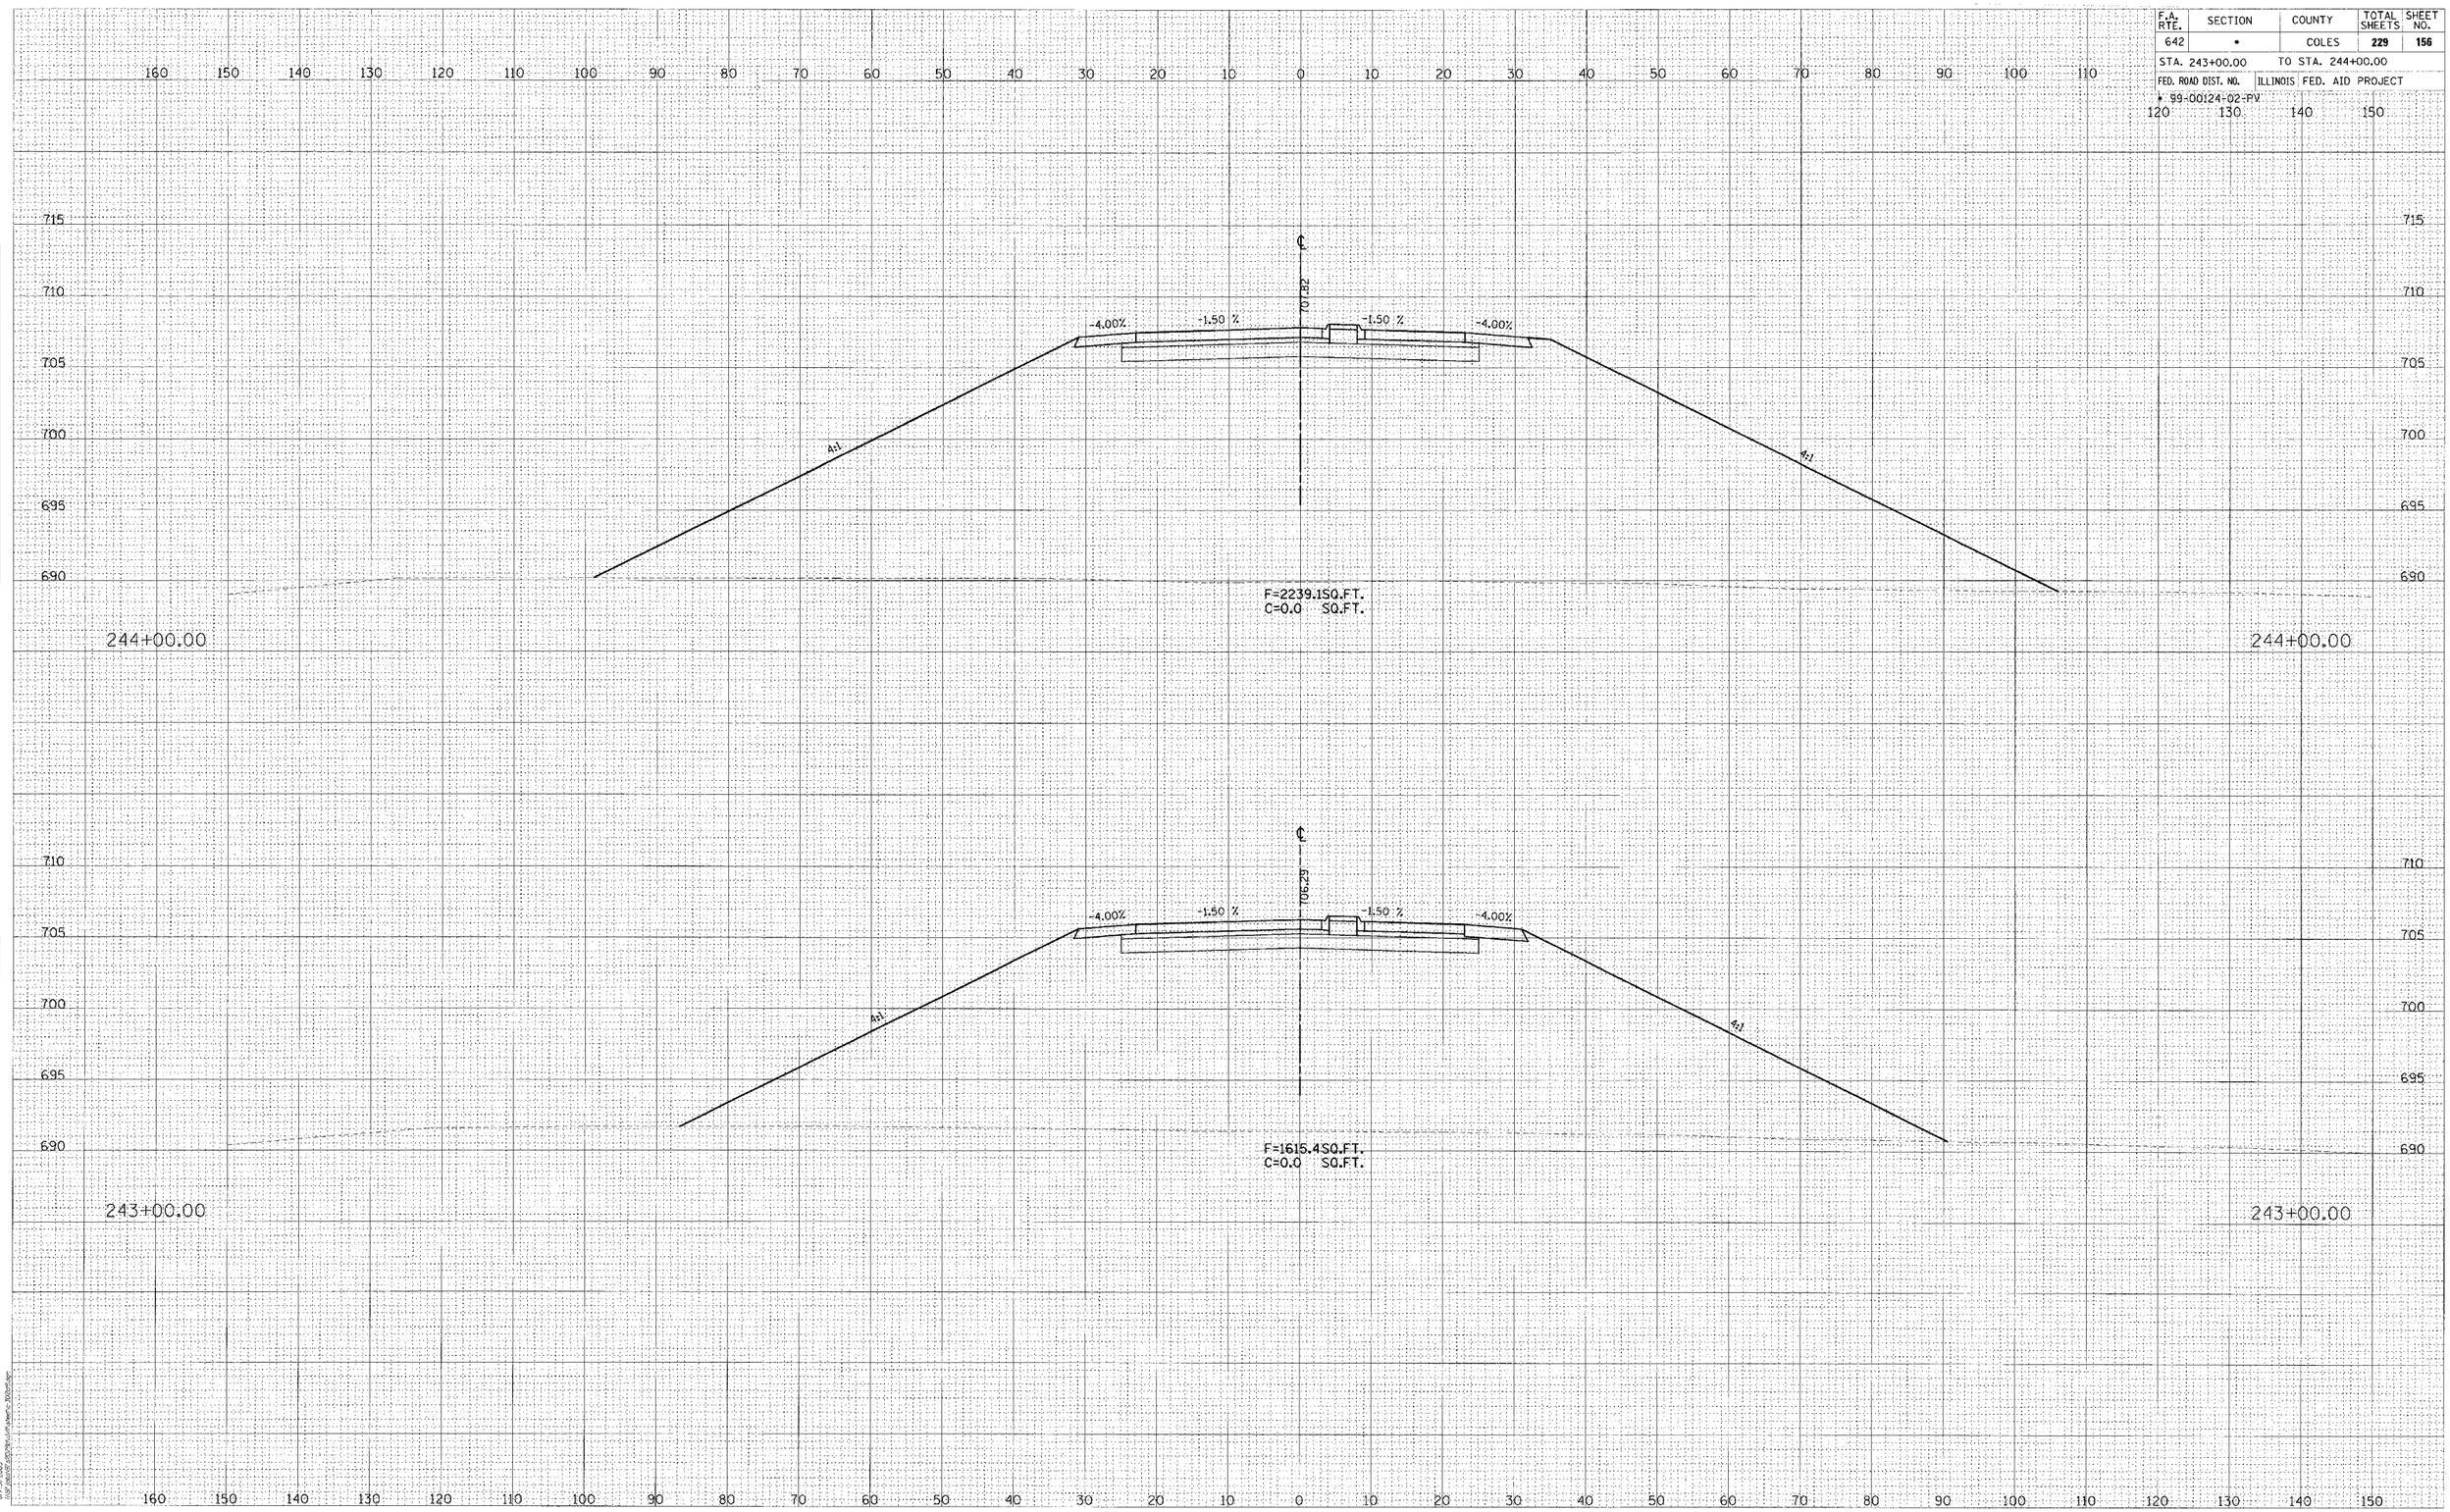

FINAL SURVEY	SURVEYED	BY	DATE
	PLOTTED		
NOTE BOOK	TEMPLATE		
	AREAS		
NO.	AREAS CHECKED		

ORIGINAL SURVEY	SURVEYED	BY	DATE
	PLOTTED		
NOTE BOOK	TEMPLATE		
	AREAS		
NO.	AREAS CHECKED		

© Copyright Hanson Professional Services Inc. 2005

HANSON
Hanson Professional Services Inc.

07-13-2005

CO. HWY. 18