ORIGINAL SURVEY		BY	DATE
NOTE BOOK	SURVEYED		
	PLOTTED		
	TEMPLATE		
	AREAS		
NO.	AREAS CHECKED		

© Copyright Hanson Professional Services Inc. 2005

HANSON
Hanson Professional Services Inc.

FINAL SURVEY		BY	DATE
NOTE BOOK	SURVEYED		
	PLOTTED		
	TEMPLATE		
	AREAS		
NO.	AREAS CHECKED		

07/13/2005
I:\Gir\Input\Proj\0299\cut\Plsmap\c-50e-reduce

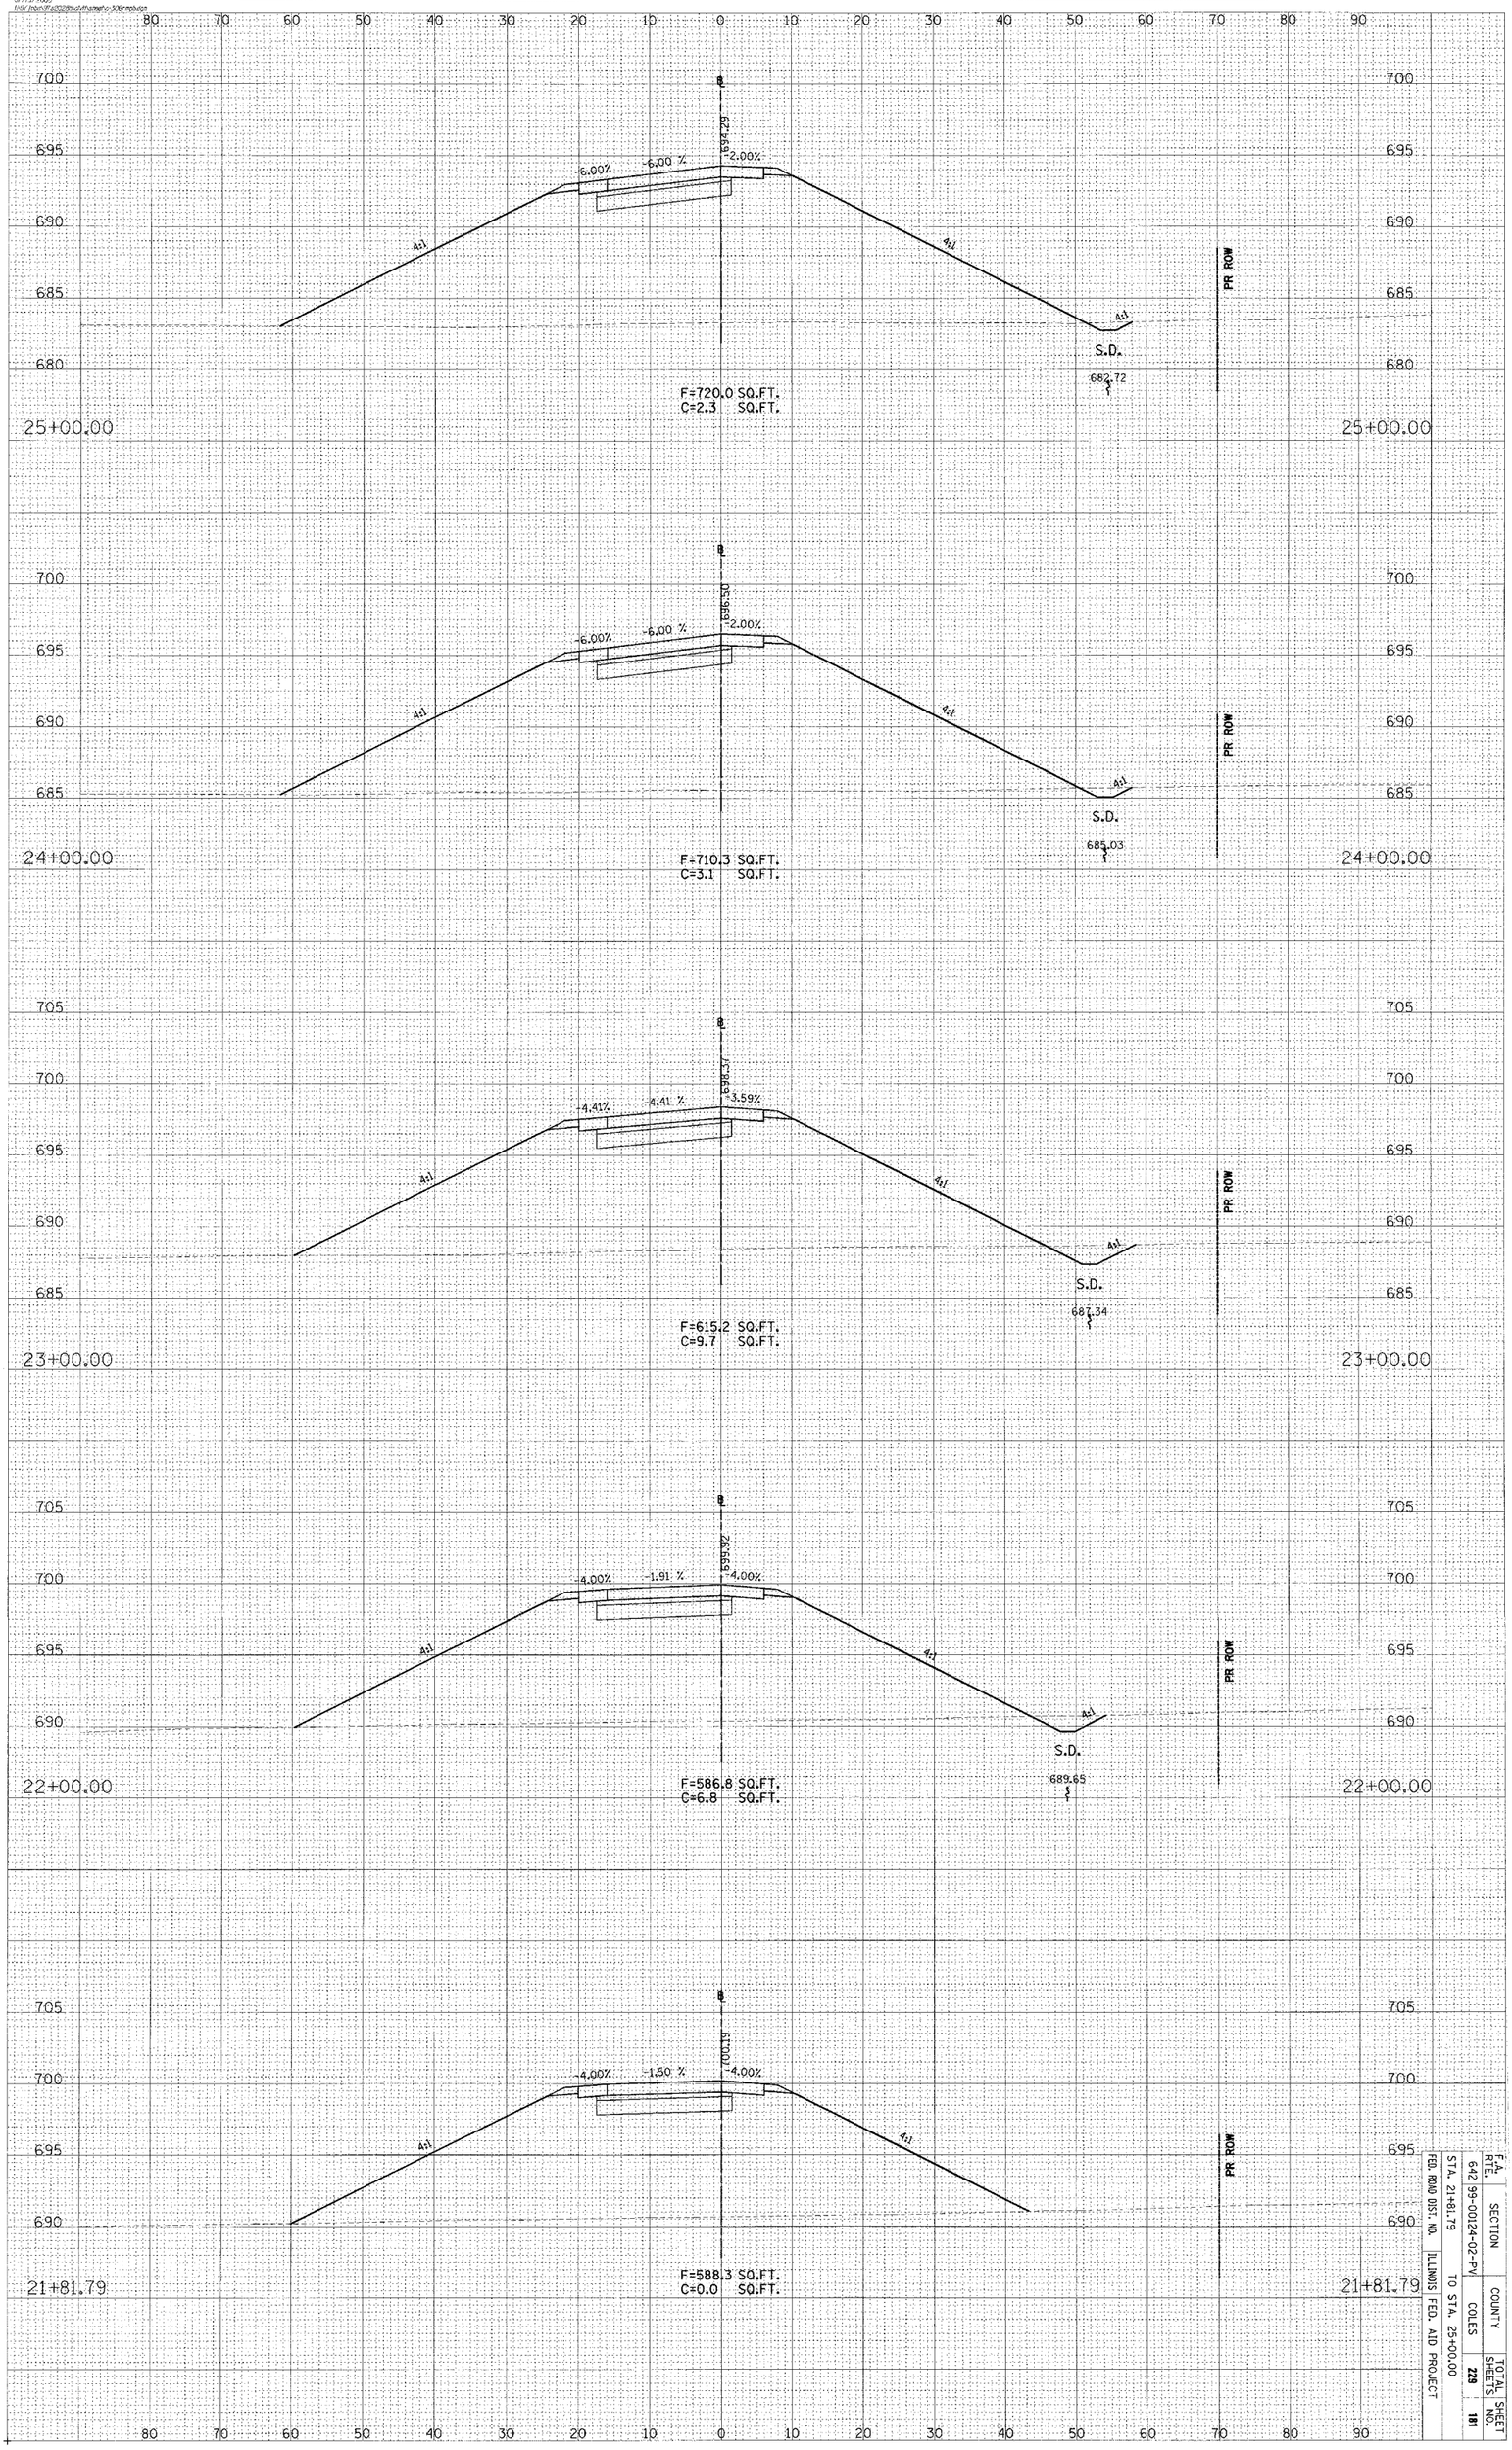

CONTRACT # 91353

F.A. RTE.	SECTION	COUNTY	TOTAL SHEETS	SHEET NO.
642	99-00124-02-PV	COLES	228	181

STA. 21+81.79 TO STA. 25+00.00

FED. ROAD DIST. NO. ILLINOIS FED. AID PROJECT

RAMP B