CONTRACT # 91353

F.A. RTE.	SECTION	COUNTY	TOTAL SHEETS	SHEET NO.
642	*	COLES	229	193

STA. 51+00.00 TO STA. 52+00.00

FED. ROAD DIST. NO. | ILLINOIS | FED. AID PROJECT

* 99-00124-02-PV

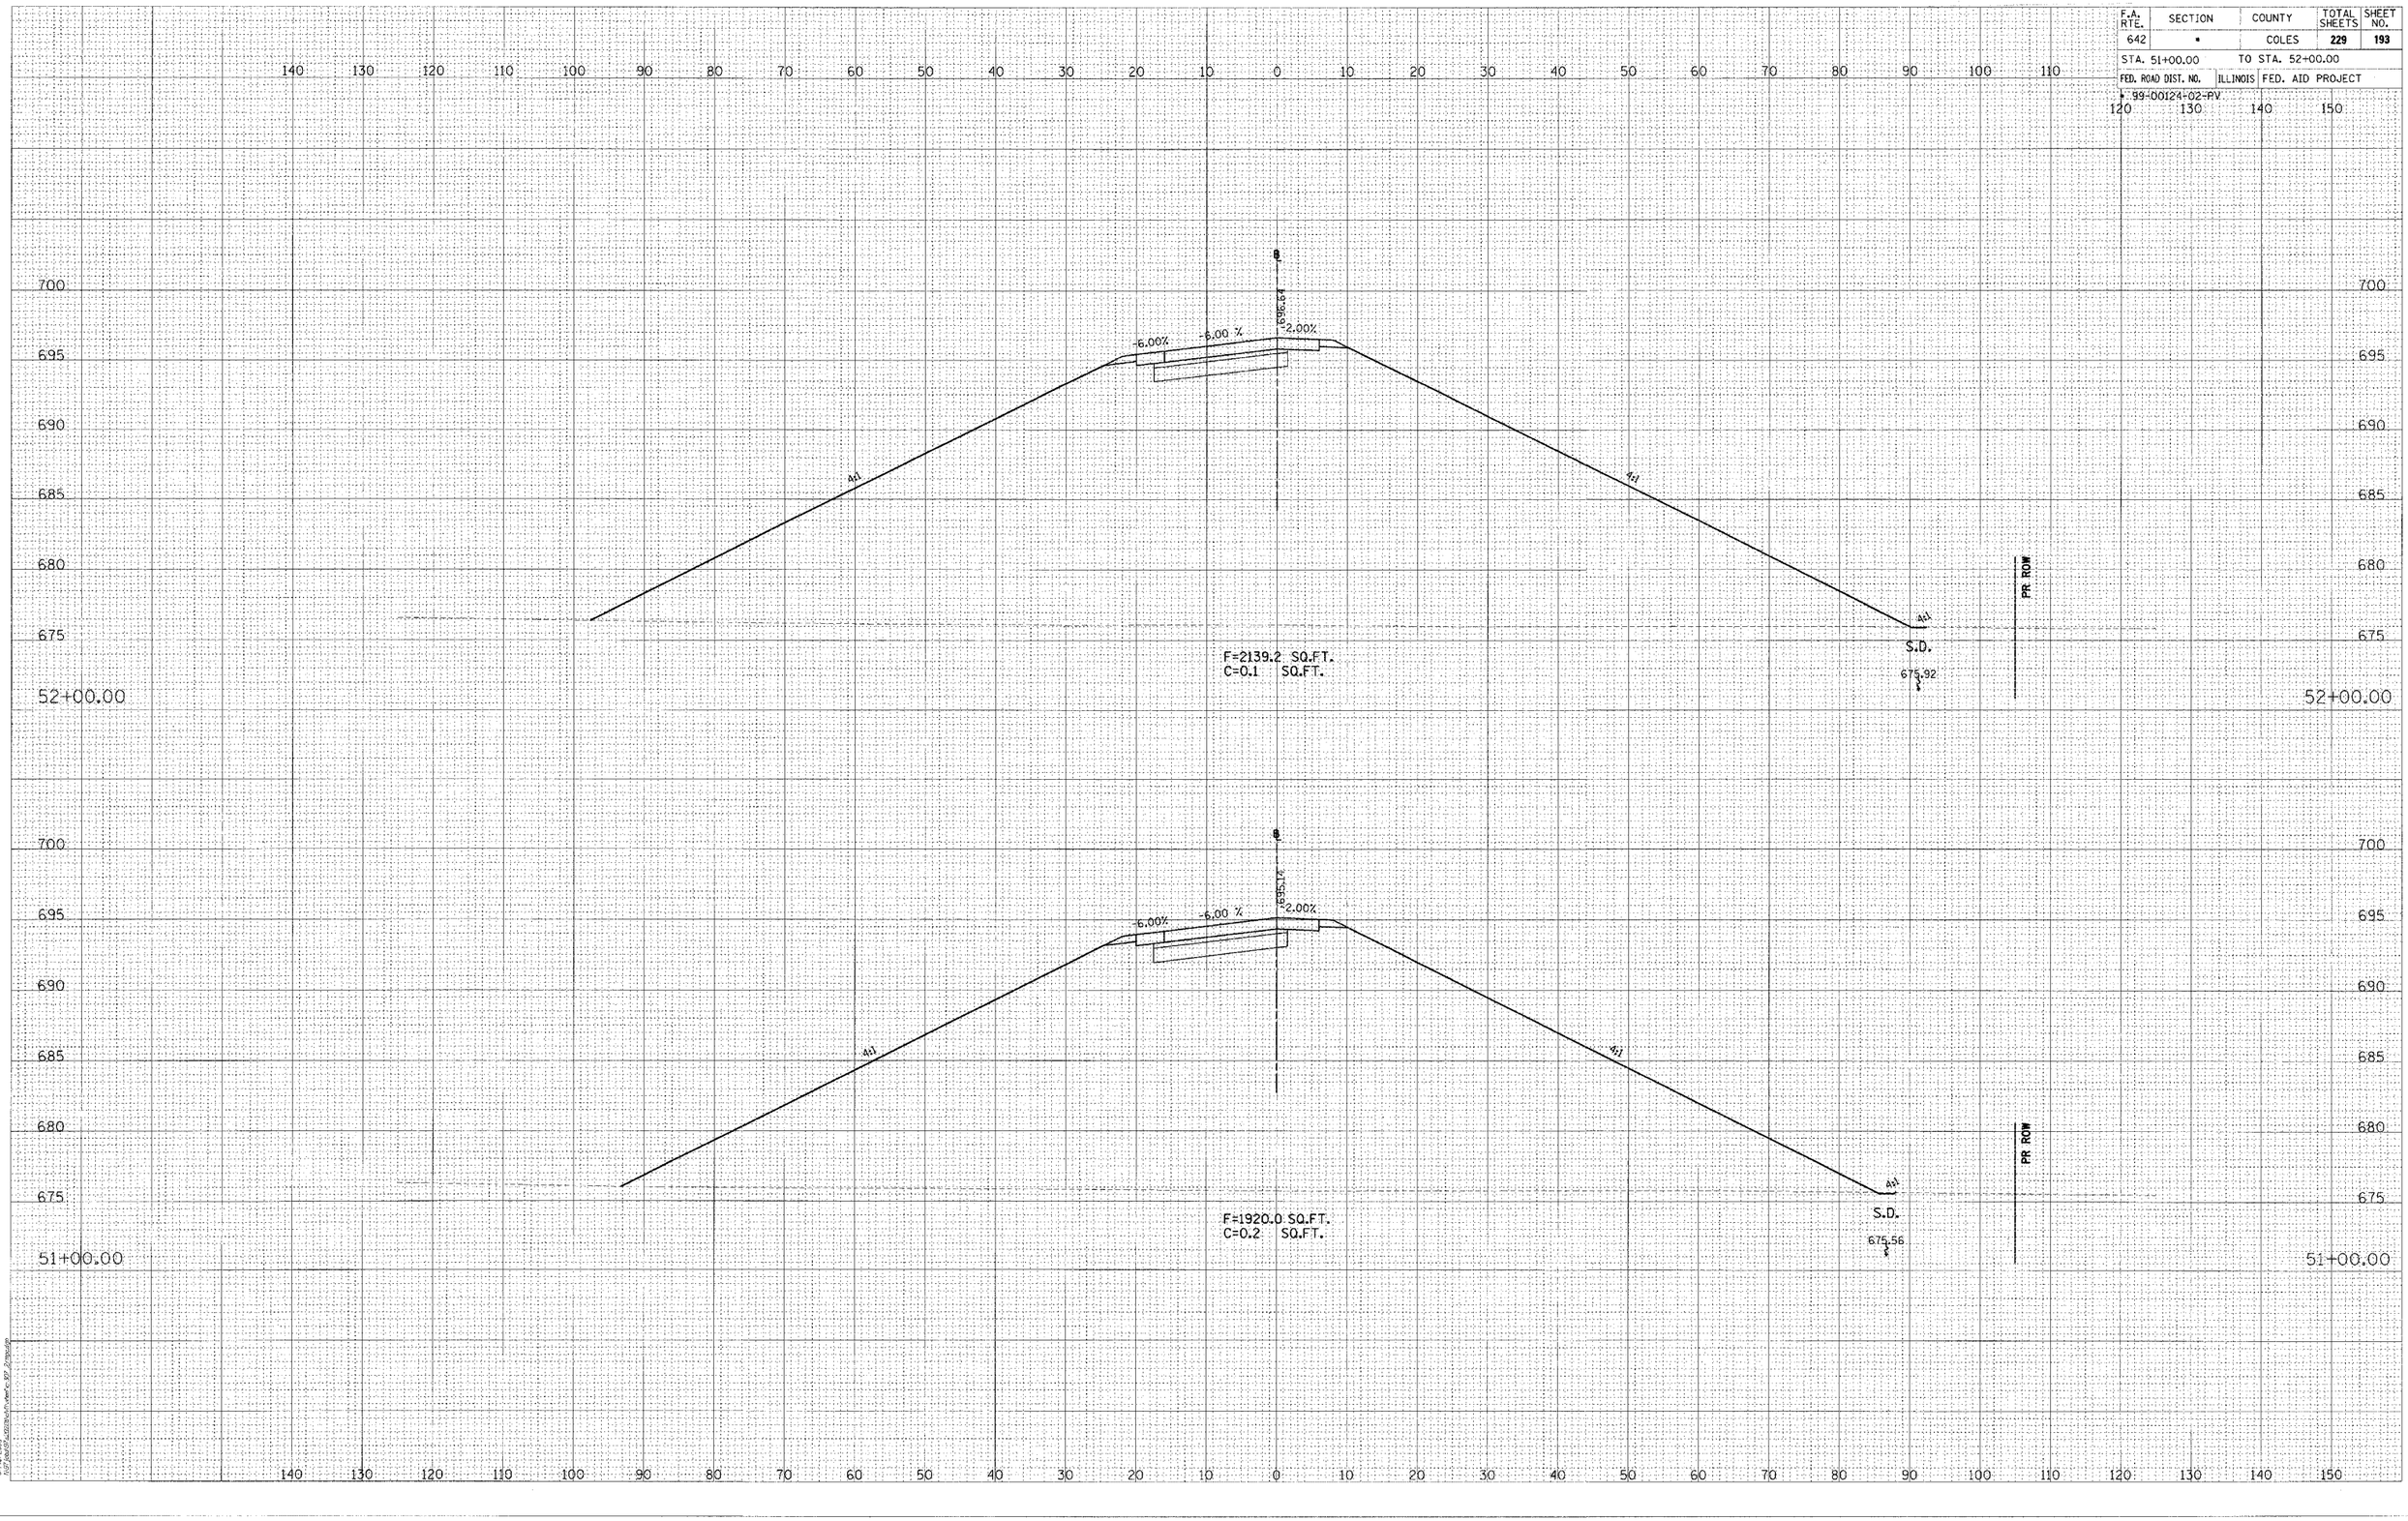

RAMP C

© Copyright Hanson Professional Services Inc. 2008

HANSON
Hanson Professional Services Inc.

FINAL SURVEY | NOTE BOOK | NO. | BY | DATE | SURVEYED | PLOTTED | TEMPLATE | ITEMS | AREAS | AREAS CHECKED

ORIGINAL SURVEY | NOTE BOOK | NO. | BY | DATE | SURVEYED | PLOTTED | TEMPLATE | ITEMS | AREAS | AREAS CHECKED

07-13-2009