CONTRACT # 91353

F.A. RTE.	SECTION	COUNTY	TOTAL SHEETS	SHEET NO.
642	*	COLES	229	205
STA. 52+50.00		TO STA. 52+75.00		
FED. ROAD DIST. NO.	ILLINOIS	FED. AID PROJECT		

* 99-00124-02-PV

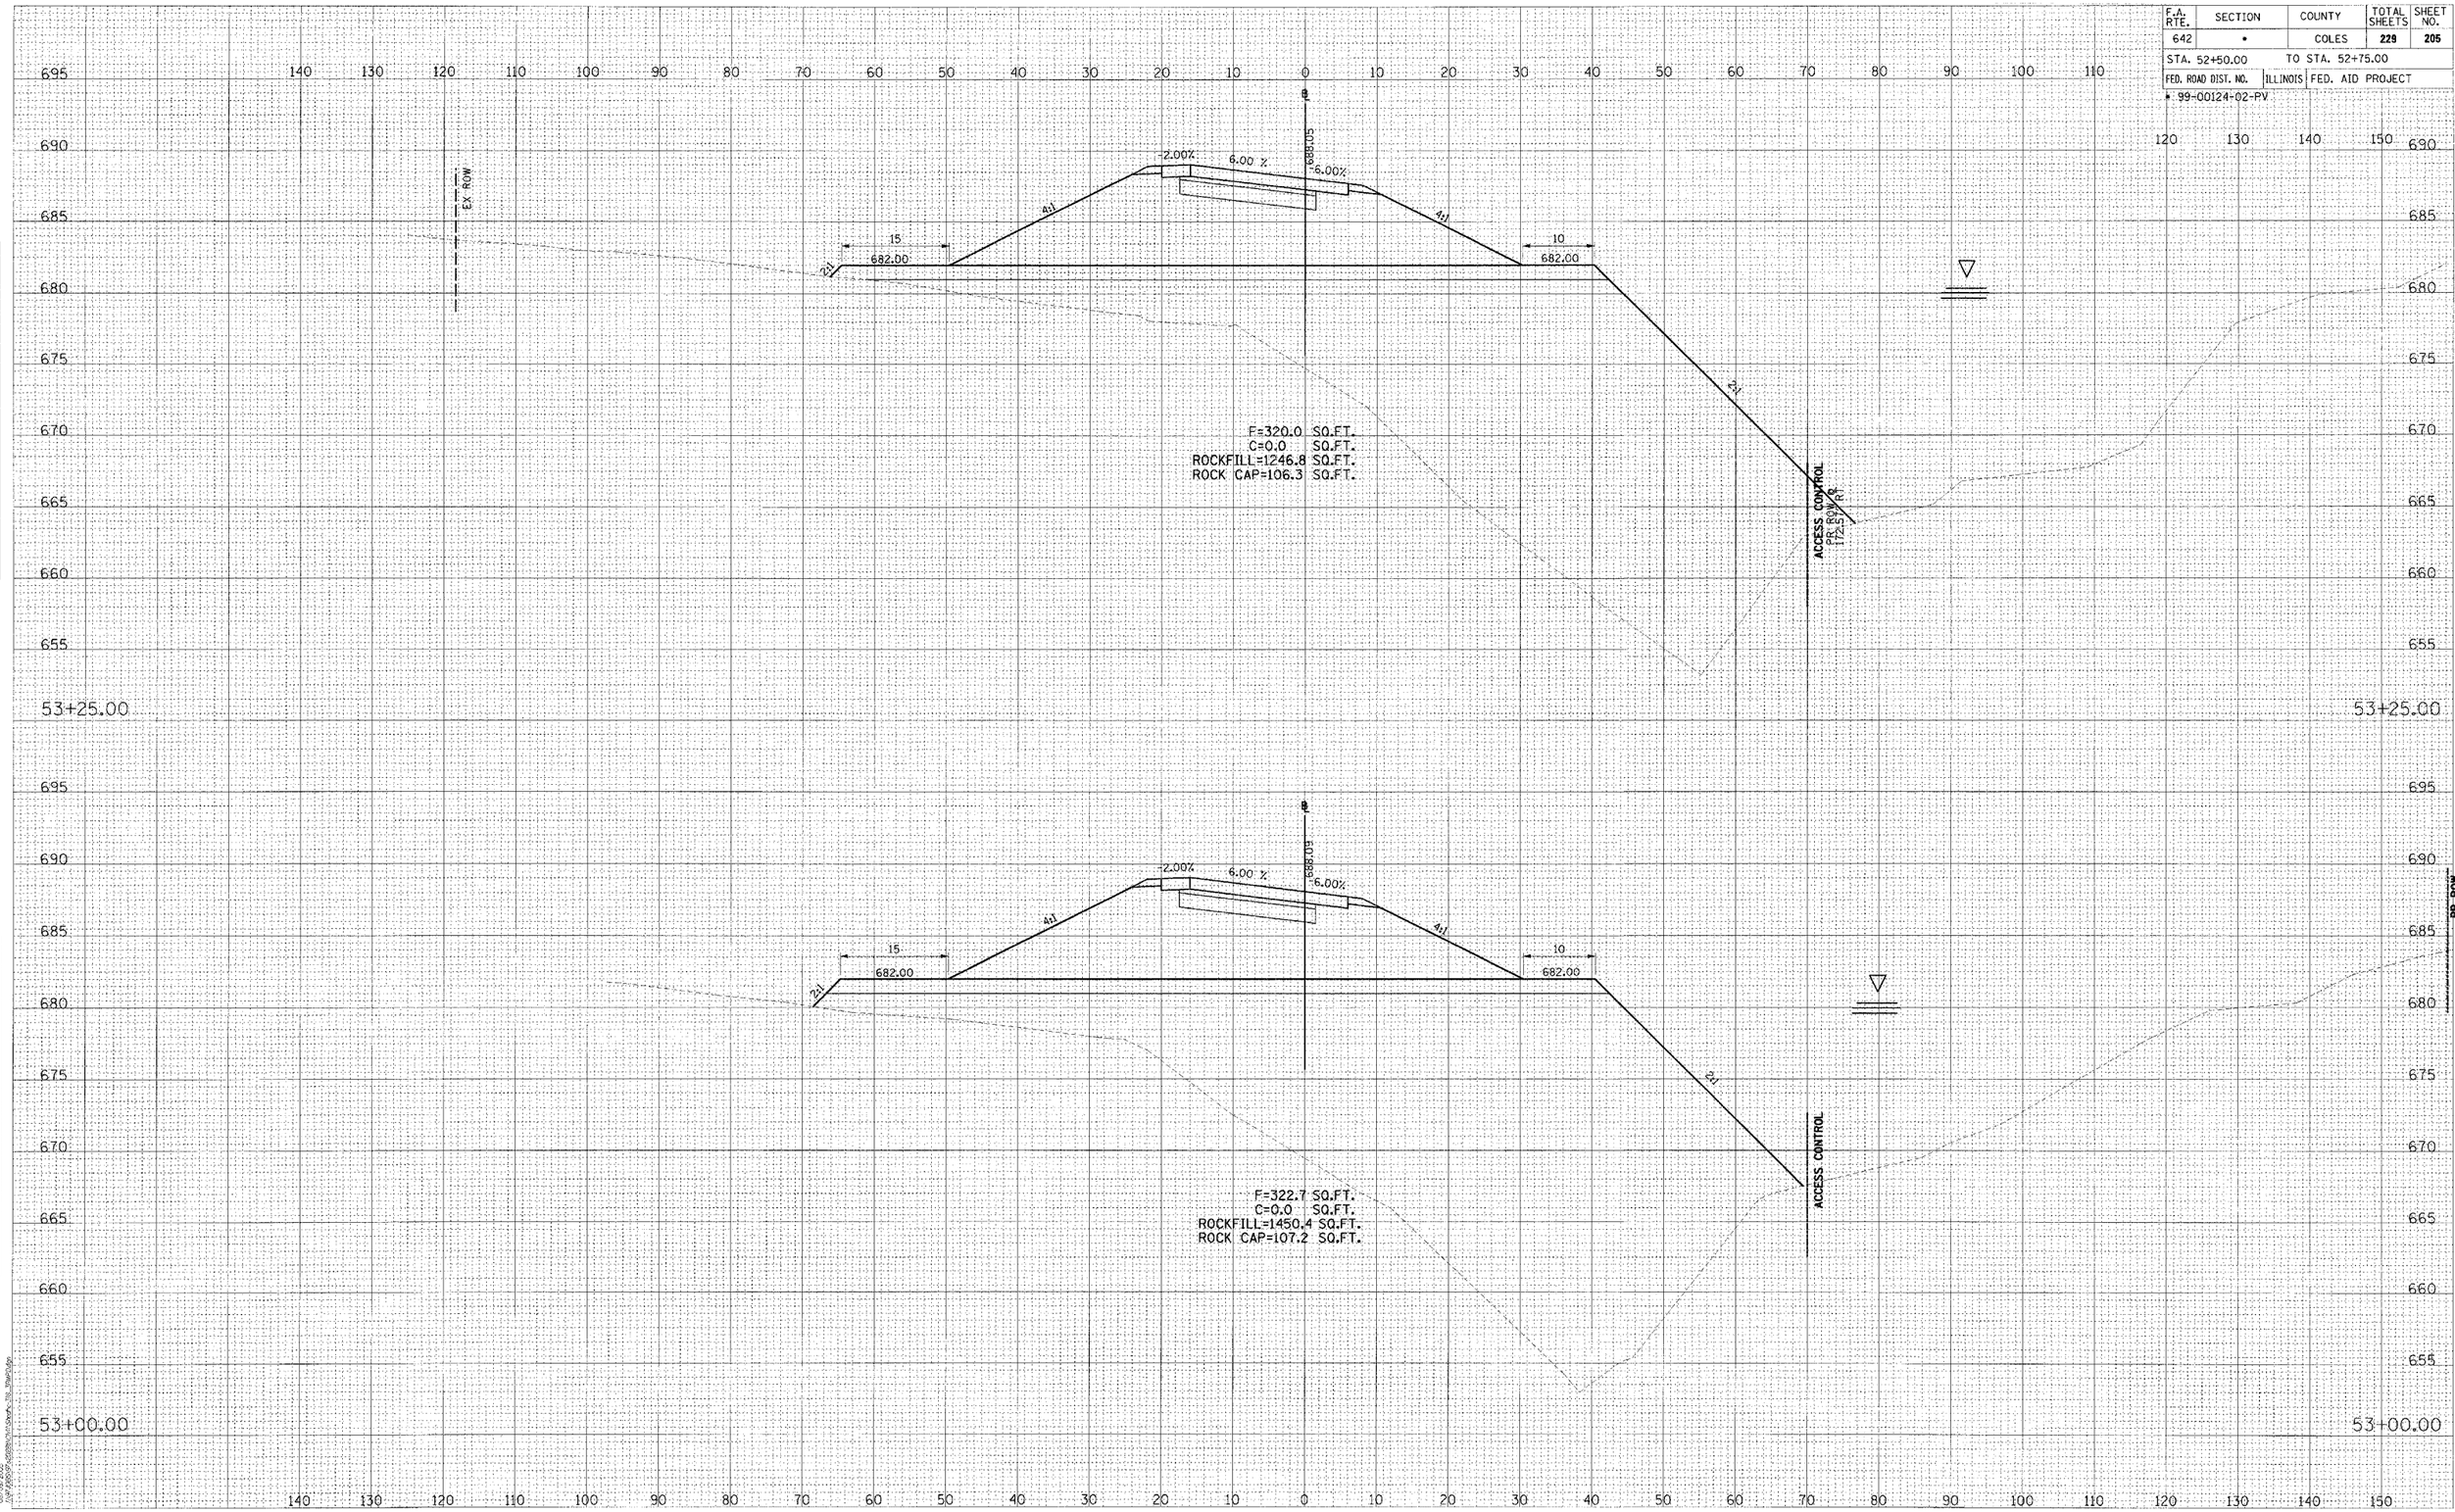

FINAL SURVEY		BY	DATE
NOTE BOOK	SURVEYED		
	PLOTTED		
	TEMPLATE		
	AREAS		
	AREAS CHECKED		
NO.			

ORIGINAL SURVEY		BY	DATE
NOTE BOOK	SURVEYED		
	PLOTTED		
	TEMPLATE		
	AREAS		
	AREAS CHECKED		
NO.			

© Copyright Hanson Professional Services Inc. 2005

HANSON
Hanson Professional Services Inc.

RAMP D