© Copyright Hanson Professional Services Inc. 2005

ORIGINAL SURVEY		BY	DATE
	SURVEYED		
	PLOTTED		
NOTE BOOK	TEMPLATE		
	AREAS		
NO.	AREAS CHECKED		

HANSON
Hanson Professional Services Inc.

FINAL SURVEY		BY	DATE
	SURVEYED		
	PLOTTED		
NOTE BOOK	TEMPLATE		
	AREAS		
NO.	AREAS CHECKED		

07/13/2005
I:\07 Projects\2005\Coles\Survey\c_908_4.mpj.dgn

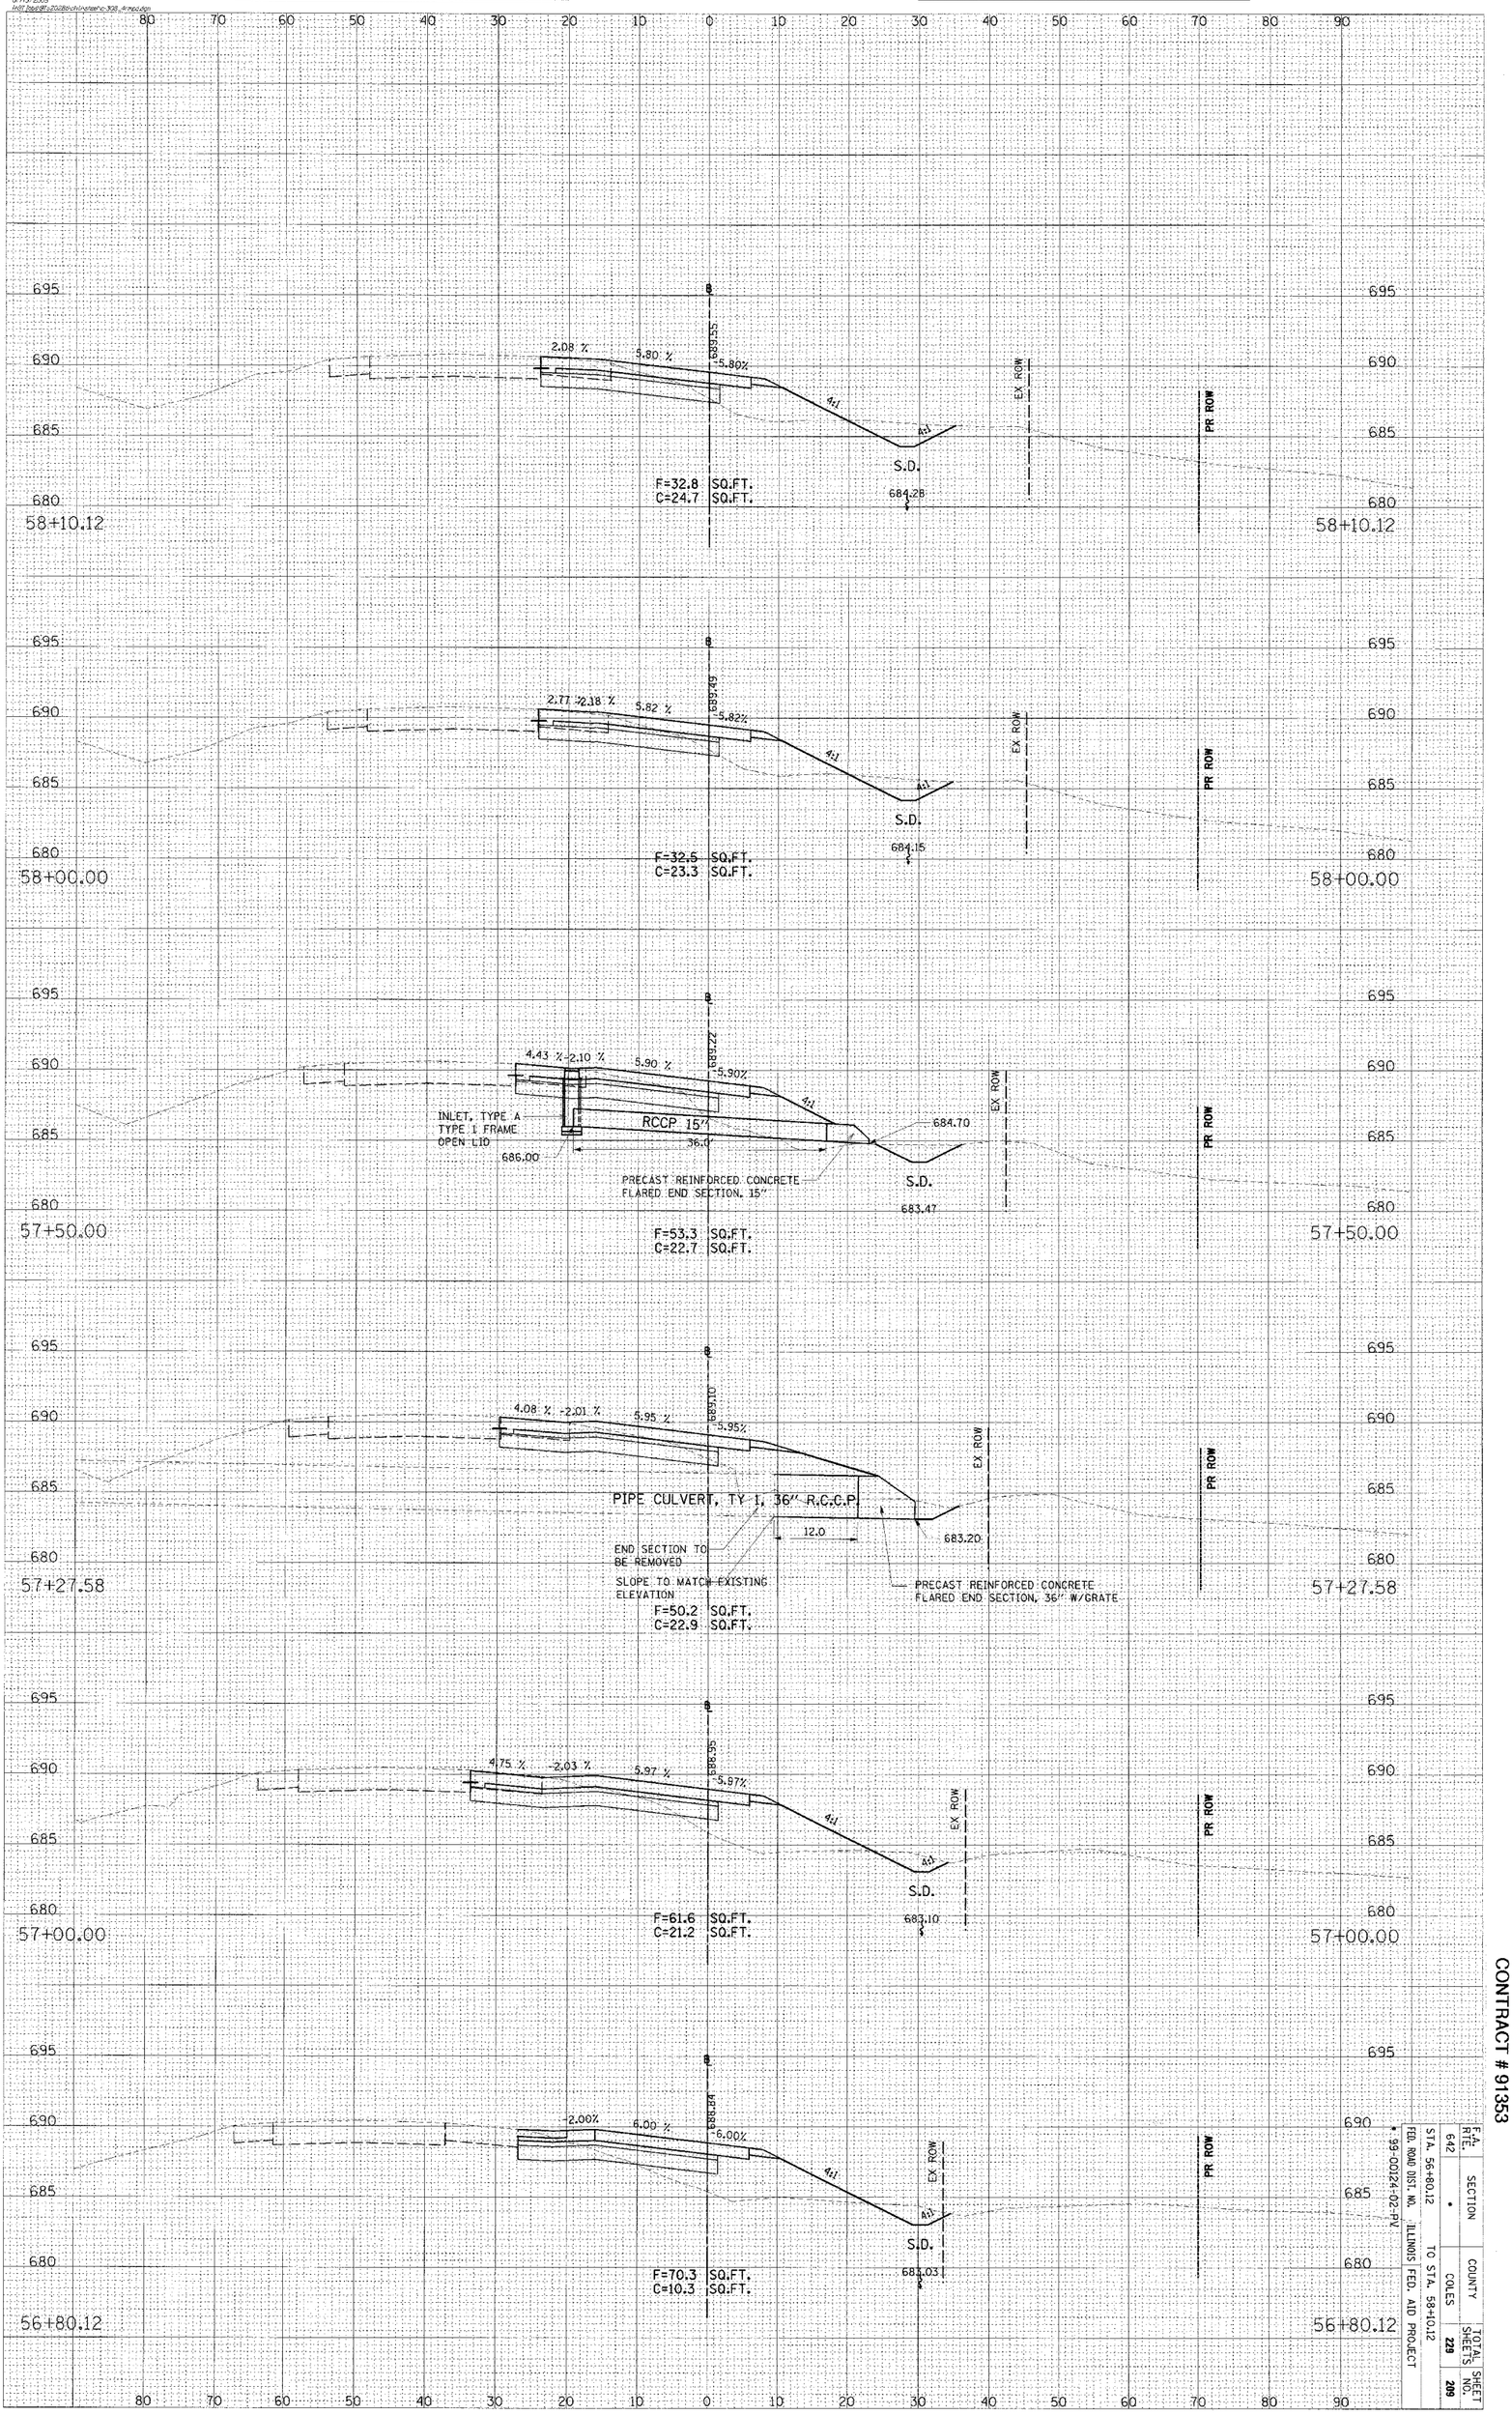

CONTRACT # 91353

F.A. RTE.	SECTION	COUNTY	TOTAL SHEETS	SHEET NO.
642	*	COLES	229	209

FED. ROAD DIST. NO. ILLINOIS FED. AID PROJECT
* 99-00124-02-PV
STA. 56+80.12 TO STA. 58+10.12

RAMP D